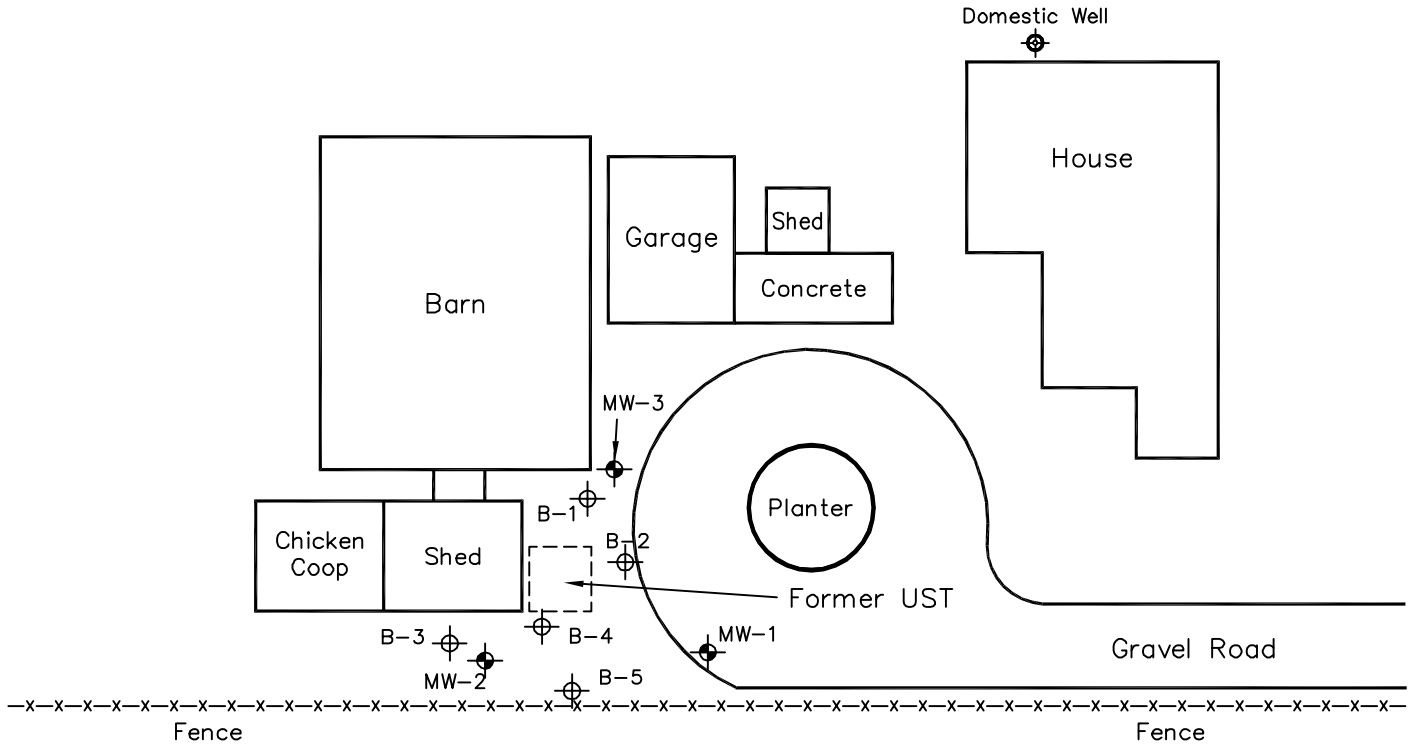


**LEGEND**

Monitoring Well Location

Boring Location

0 15' 30'

Bar Scale ±

NORTH

TRANS TECH CONSULTANTS

3645 Westwind Blvd.
Santa Rosa, CA 95403
707-546-9461

# SITE PLAN

**1721 Willowside Road**
**Santa Rosa, California**

PLATE 2

| DRAWN BY: | DWG NAME: | APPR. BY: | JOB NUMBER: | W.O. NUMBER: | REVISIONS: | DATE: |
|---|---|---|---|---|---|---|
| AJH | sp1222.05.02 | LSH | 1222.05.02 | 2302 | | 5/16/02 |