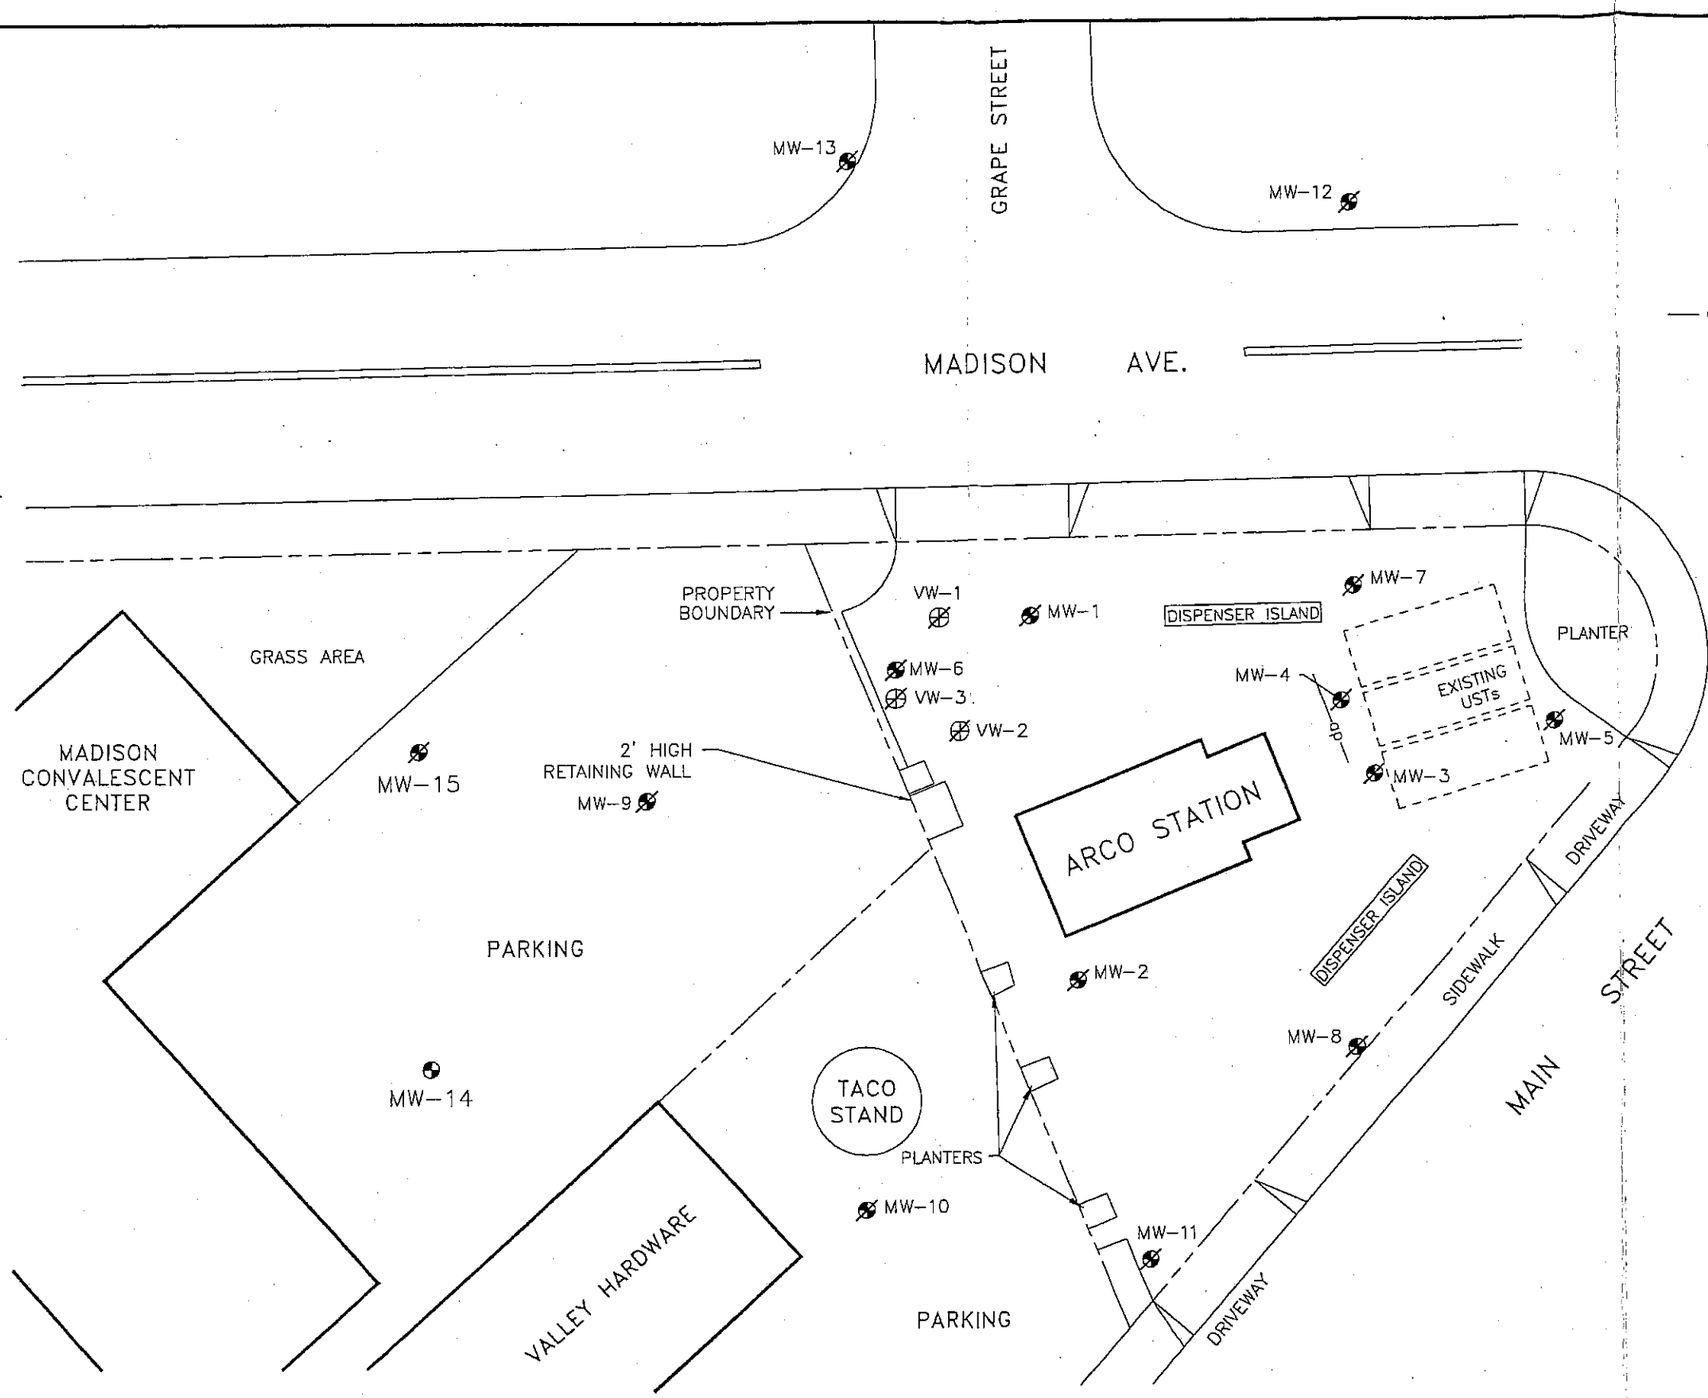

LEGEND:

- MONITORING WELL LOCATION
- VAPOR EXTRACTION WELL
- DESTROYED WELL
- —op— ABANDONED PRODUCT LINE
- UST UNDERGROUND STORAGE TANK.

1 inch = 30 feet

0 15 30

APPROXIMATE SCALE IN FEET

NOTES:

1.) PROPERTY BOUNDARIES AND FACILITY LOCATIONS ARE APPROXIMATE.

2.) SITE PLAN ADAPTED FROM IT CORPORATION FIGURE DATED 1/25/01.

DRAWN BY: LGH CHECKED: APPROVED: DATE: 07/14/03 JOB No.: 08BP.01664.03 CAD FILE: 1664SP7-03	PREPARED BY: SECOR 2655 Camino del Rio North, Suite 302 San Diego, California	PREPARED FOR: ARCO FACILITY #1664 1410 EAST MAIN STREET EL CAJON, CALIFORNIA	FIGURE 1 **SITE PLAN**

K:\ALLPROJECTS2003\DWGS\ARCO 2003\1664-2K3\1664SP7-03.DWG MODIFIED BY ROSSJ ON JAN 15, 2004 - 14:38