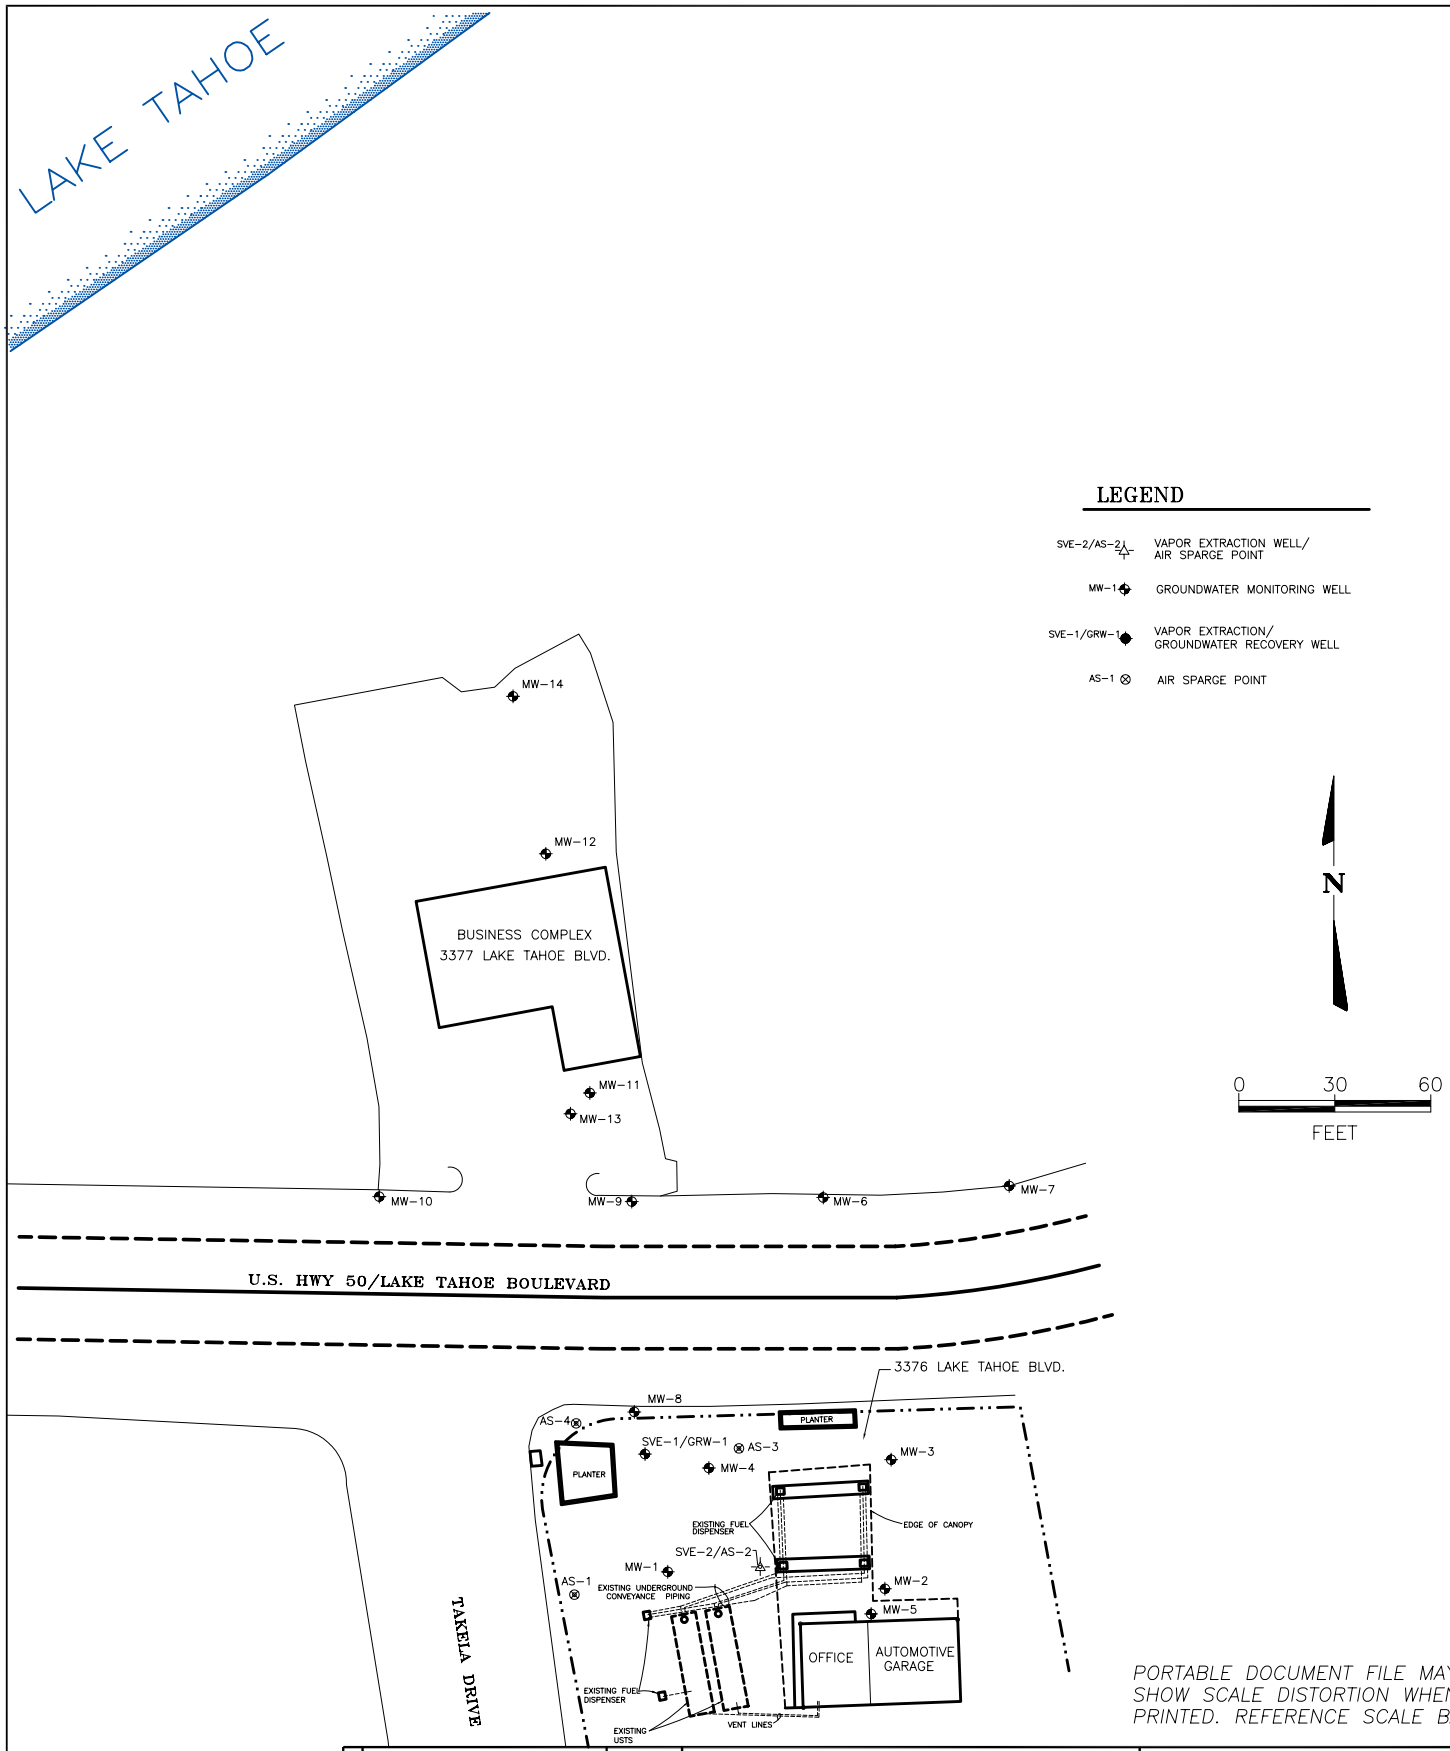

PORTABLE DOCUMENT FILE MAY SHOW SCALE DISTORTION WHEN PRINTED. REFERENCE SCALE BAR.

REFERENCE			
DESIGNED	TJ		12/01
DRAWN	TAD		12/01
CHECKED			
APPROVED			

REVISIONS No.	DESCRIPTION	BY	DATE

FIGURE 2

SITE PLAN
-SHOWING-
GROUNDWATER MONITORING WELLS, VE WELLS, AS POINTS & GROUNDWATER RECOVERY WELL
FOX STATION
3376 LAKE TAHOE BLVD.
SOUTH LAKE TAHOE, CALIFORNIA

McGinley & Associates

SCALE: AS SHOWN

REVISION A

JOB NO. PET-001B
DWG NAME PET-001B-02