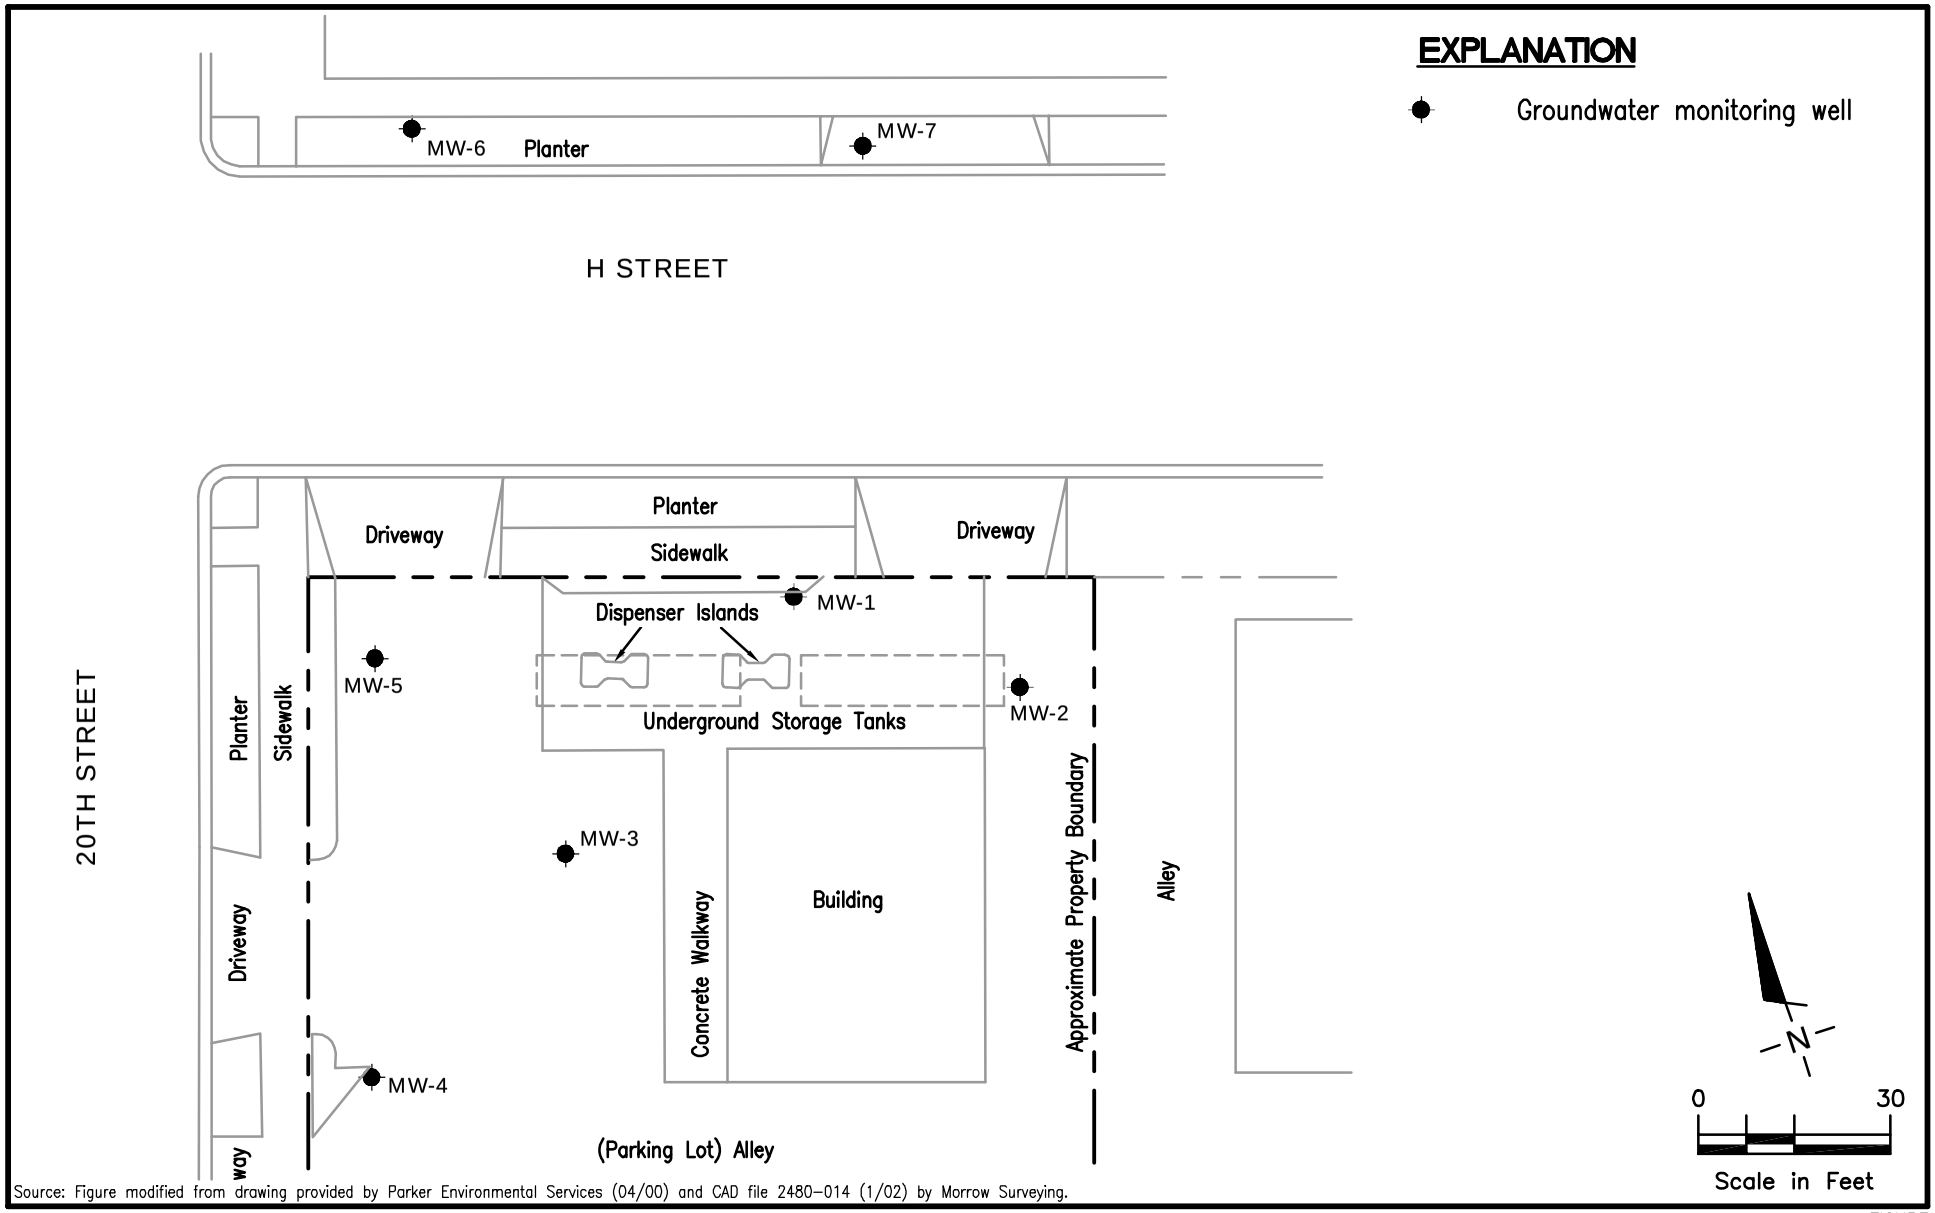

Source: Figure modified from drawing provided by Parker Environmental Services (04/00) and CAD file 2480–014 (1/02) by Morrow Surveying.

GETTLER - RYAN INC.
6747 Sierra Ct., Suite J
Dublin, CA 94568 (925) 551–7555

SITE PLAN
Food and Liquor No. 142
809 20th Street
Sacramento, California

FIGURE
2

PROJECT NUMBER	REVIEWED BY	DATE	REVISED DATE
948172		3/02	

FILE NAME: P:\ENVIRO\FOOD\142\A01–142.DWG | Layout Tab: Site Plan