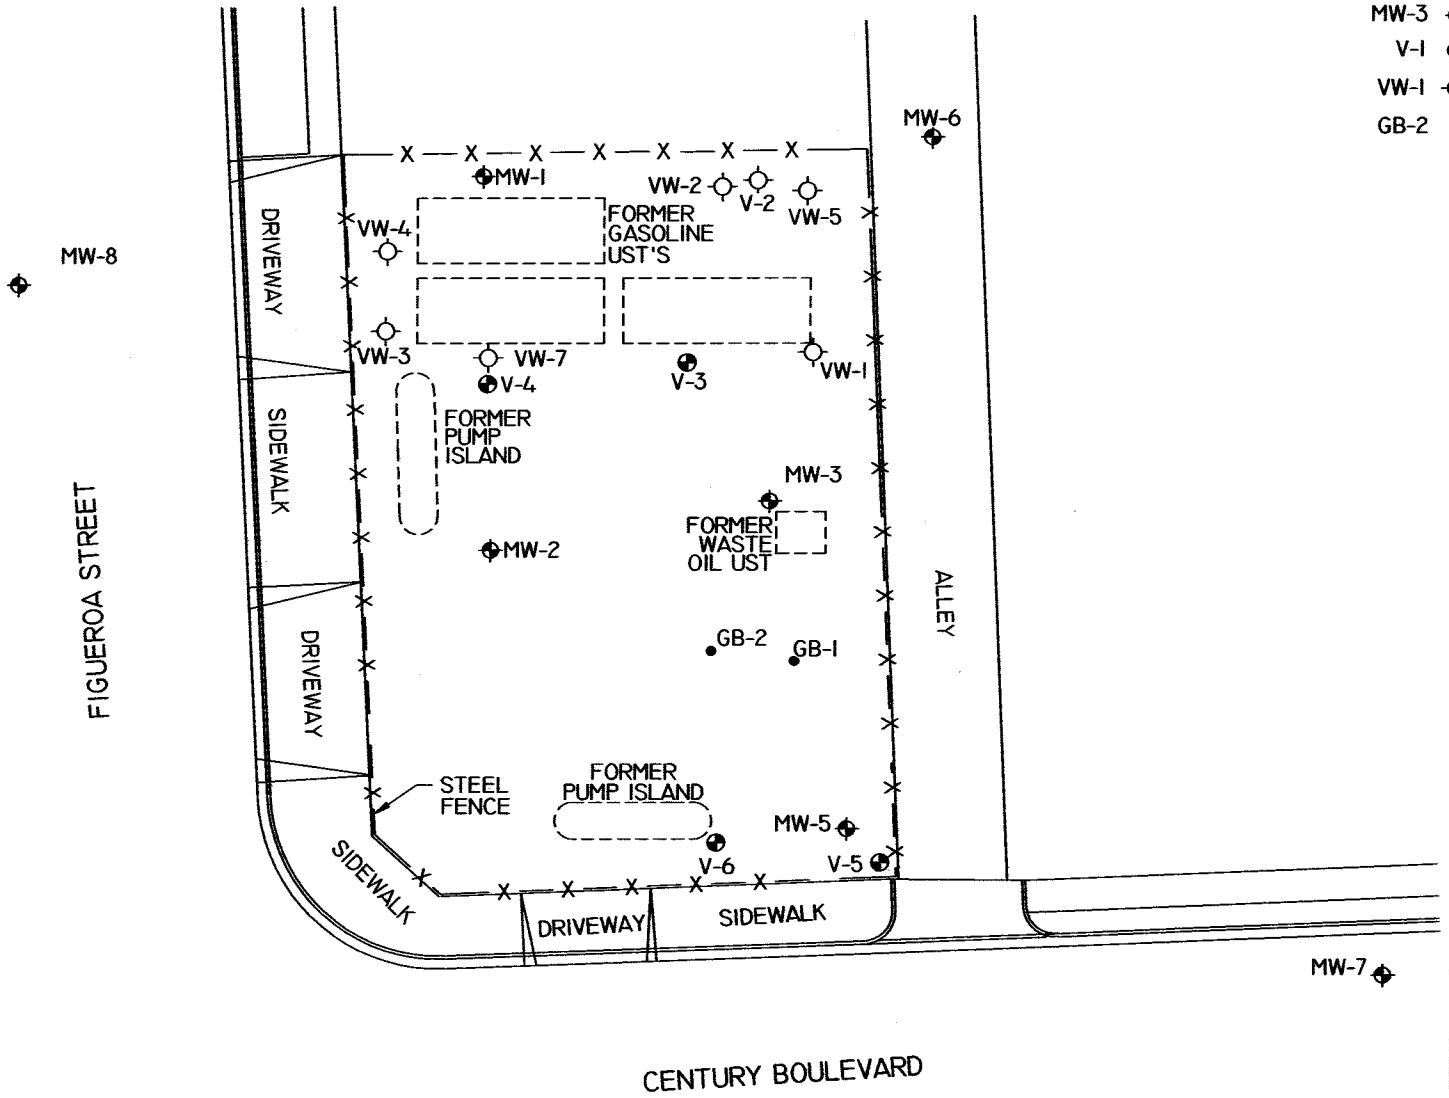

LEGEND:

- MW-3 GROUNDWATER MONITORING WELL LOCATION
- V-1 VADOSE MONITORING WELL LOCATION
- VW-1 ABANDONED VENT WELL/BORING LOCATION
- GB-2 SOIL BORING LOCATION

N

0 30 60

APPROXIMATE SCALE IN FEET

SECOR INTERNATIONAL INCORPORATED
5882 BOLSA AVENUE, SUITE 200
HUNTINGTON BEACH, CALIFORNIA 92649
PHONE: (714) 379-3366 FAX: (714) 379-3375

SITE PLAN

ARCO FACILITY NO. 0069
9922 FIGUEROA STREET
LOS ANGELES, CALIFORNIA

PROJECT: 14BP.0006901.0300	FIGURE: 2
DATE: APRIL 2, 2002	
SCALE: AS SHOWN	
FILE No: A0069BASE(02)	

JUL 24, 2002-10:30AM
H:\ACTIVE\ARCO\000692\DRAFTING\ANALYTICALDATA\A0069BASE(02).DWG