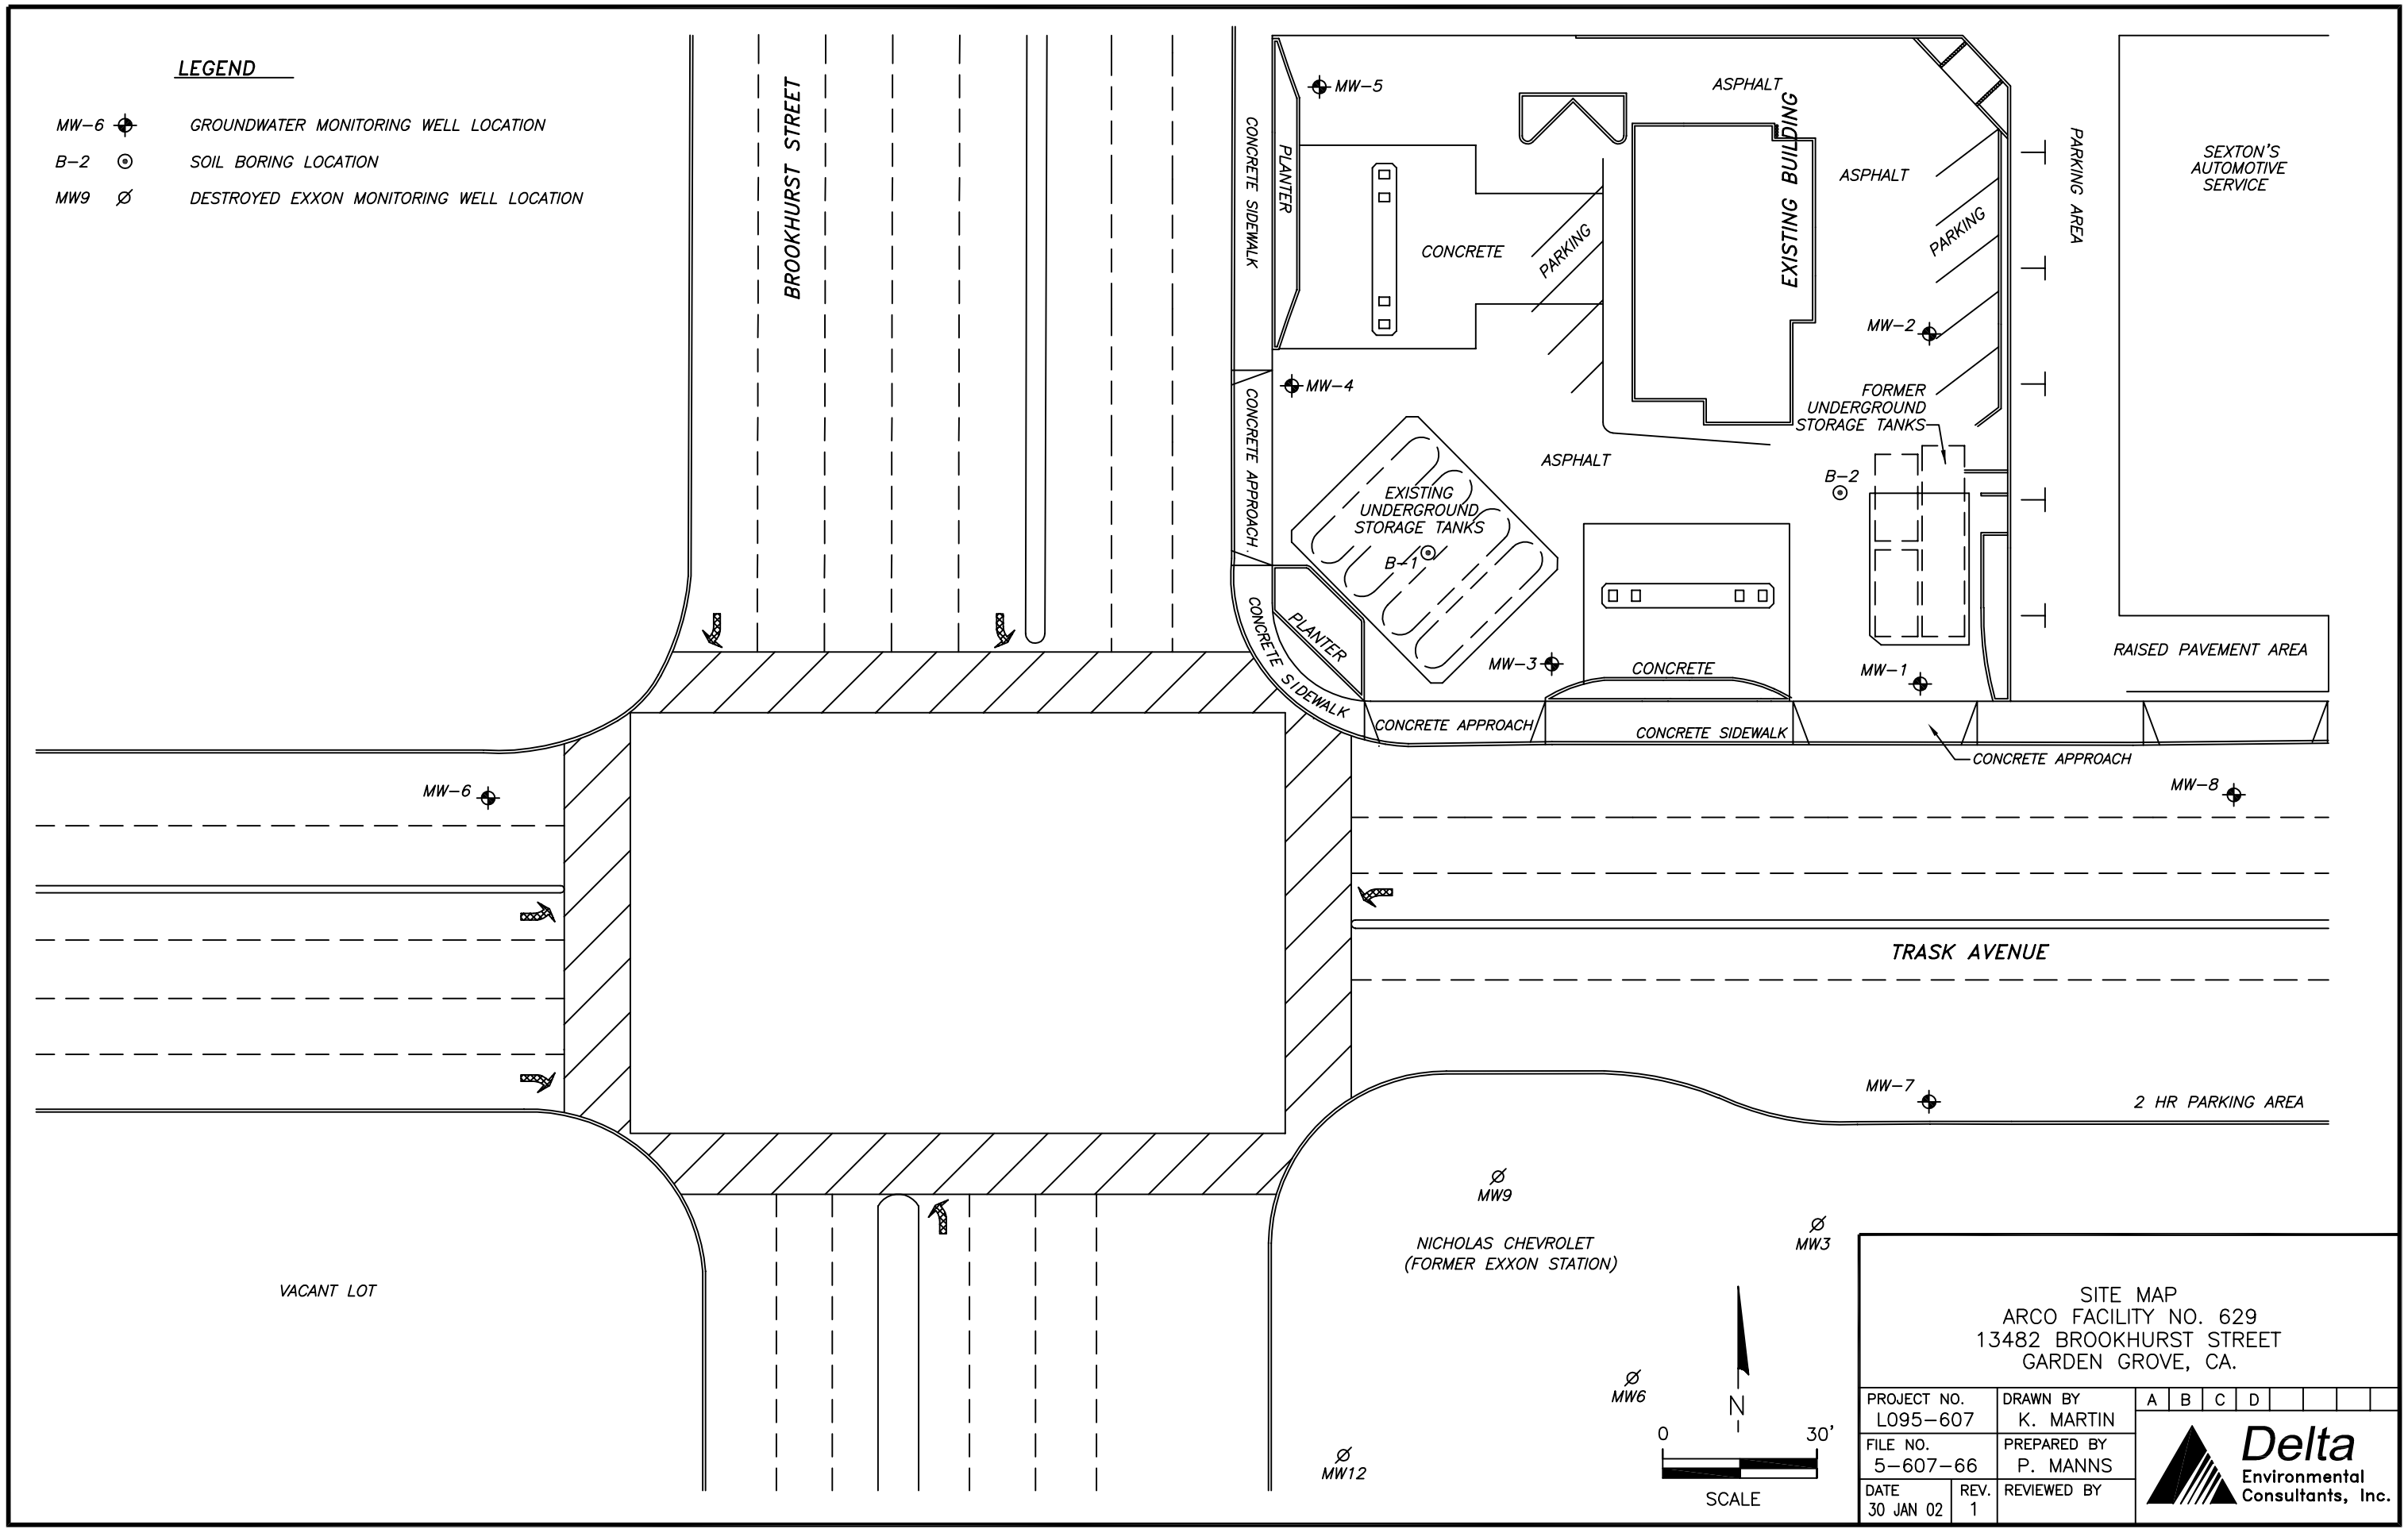

SITE MAP
ARCO FACILITY NO. 629
13482 BROOKHURST STREET
GARDEN GROVE, CA.

PROJECT NO. L095-607	DRAWN BY K. MARTIN	A B C D
FILE NO. 5-607-66	PREPARED BY P. MANNS	Delta Environmental Consultants, Inc.
DATE 30 JAN 02 / REV. 1	REVIEWED BY	