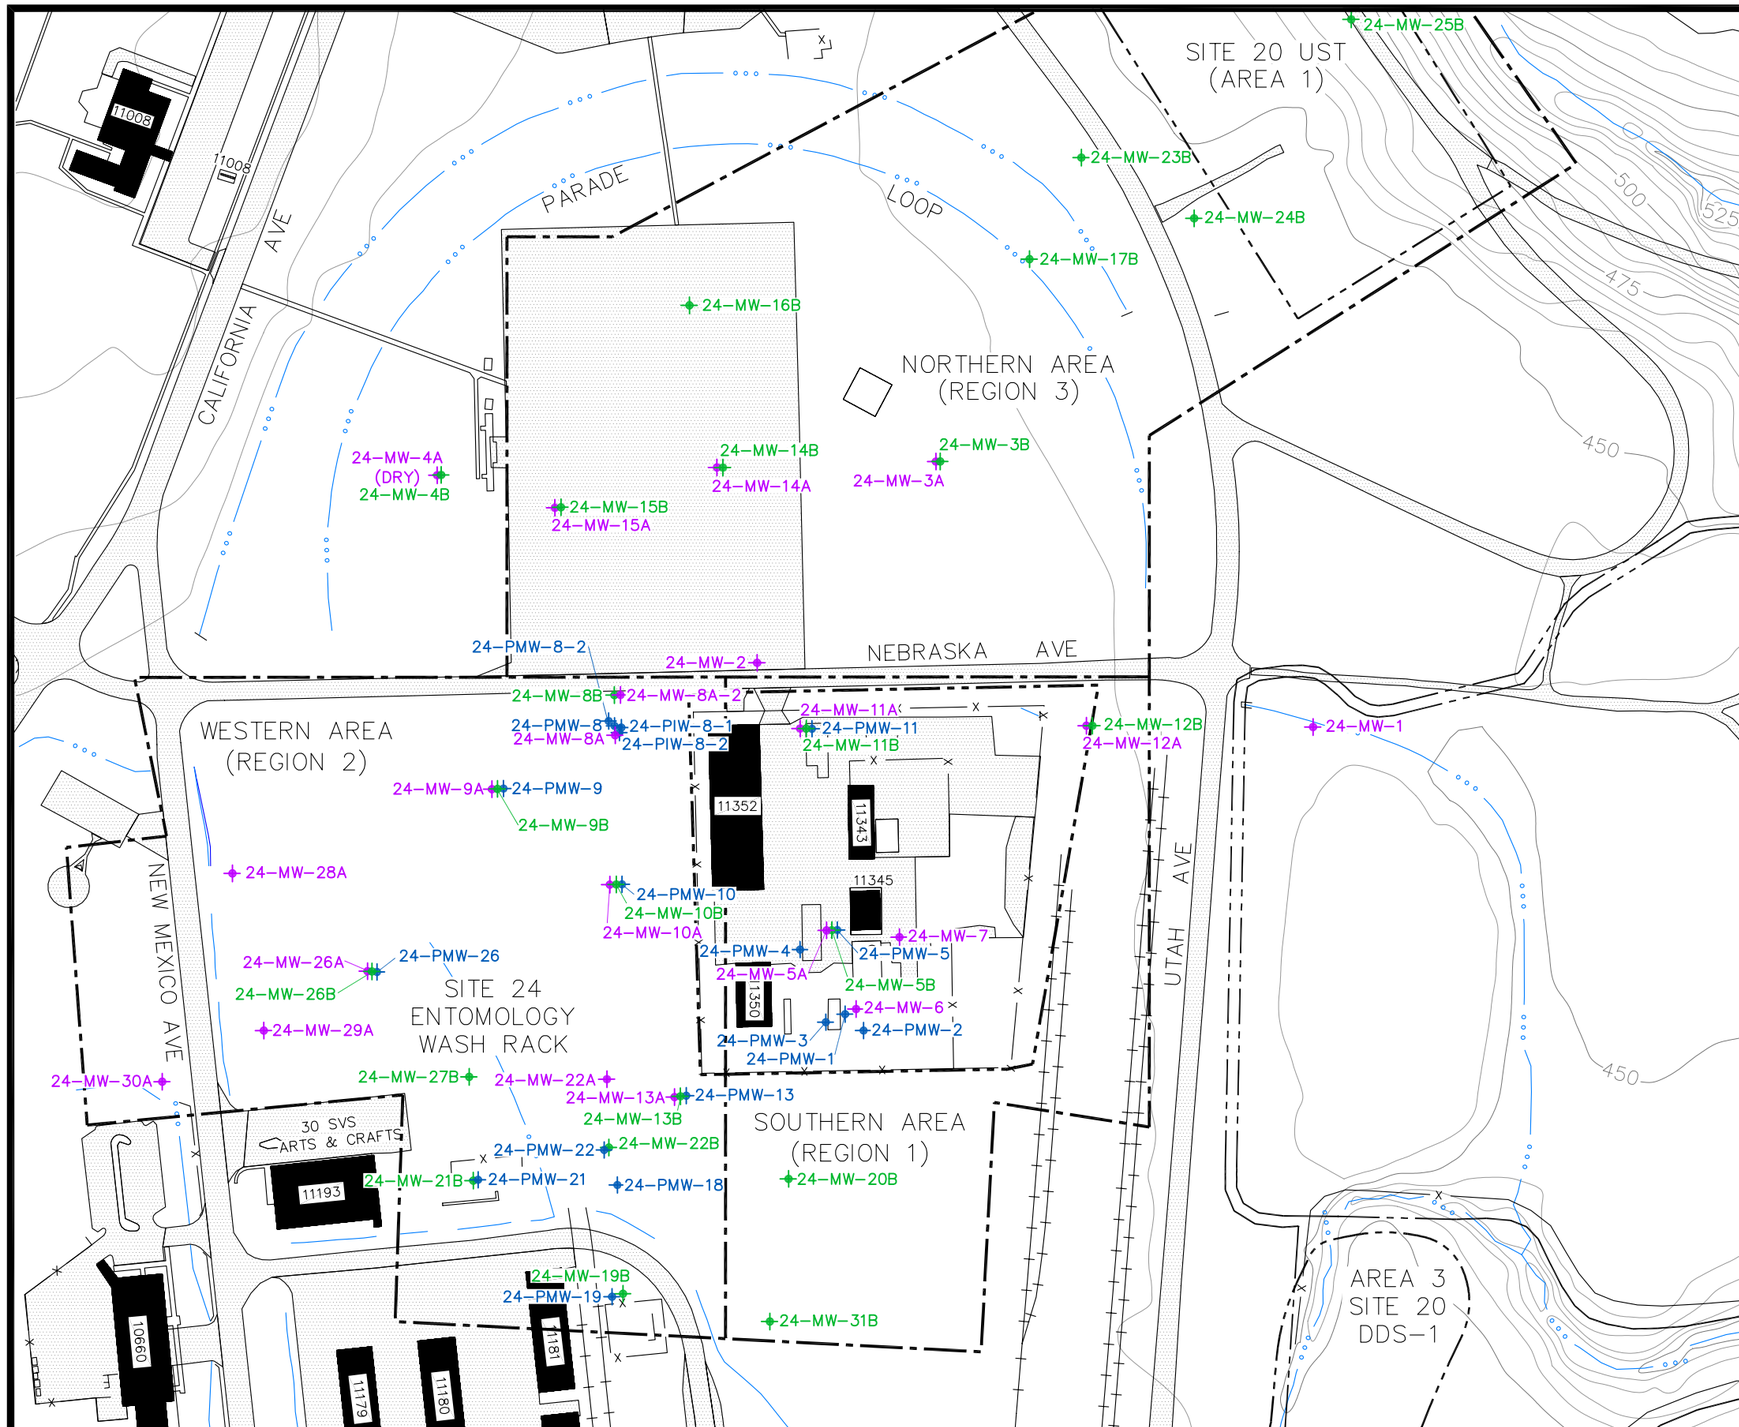

LEGEND

200	CONTOUR LINE, 5-FOOT INTERVALS (FEET ABOVE MSL, NAVD 1988)
— X —	FENCE
	PAVED ROAD OR STREET
1788	BUILDING
	CONCRETE OR PAVED AREAS
	UNLINED DRAINAGE ROUTE
	SITE BOUNDARY
	SITE 24 REGIONS
24-PMW-2	SHALLOW GROUNDWATER MONITORING WELL
24-MW-2	INTERMEDIATE GROUNDWATER MONITORING WELL
24-MW-3B	DEEP GROUNDWATER MONITORING WELL

N

0 100' 200' 300'
SCALE

UNITED STATES AIR FORCE
VANDENBERG AIR FORCE BASE

SITE 24
SITE PLAN AND
GROUNDWATER SAMPLING LOCATIONS
GEOTRACKER

TETRA TECH, INC.
4213 State Street, Suite 100
Santa Barbara, CA 93110-2847

TASK NO.	DATE	DRAWN BY	MADE FROM	DWG NO.	Figure
99105-17	11/1/05	RANDALL	TAB21	5189	1