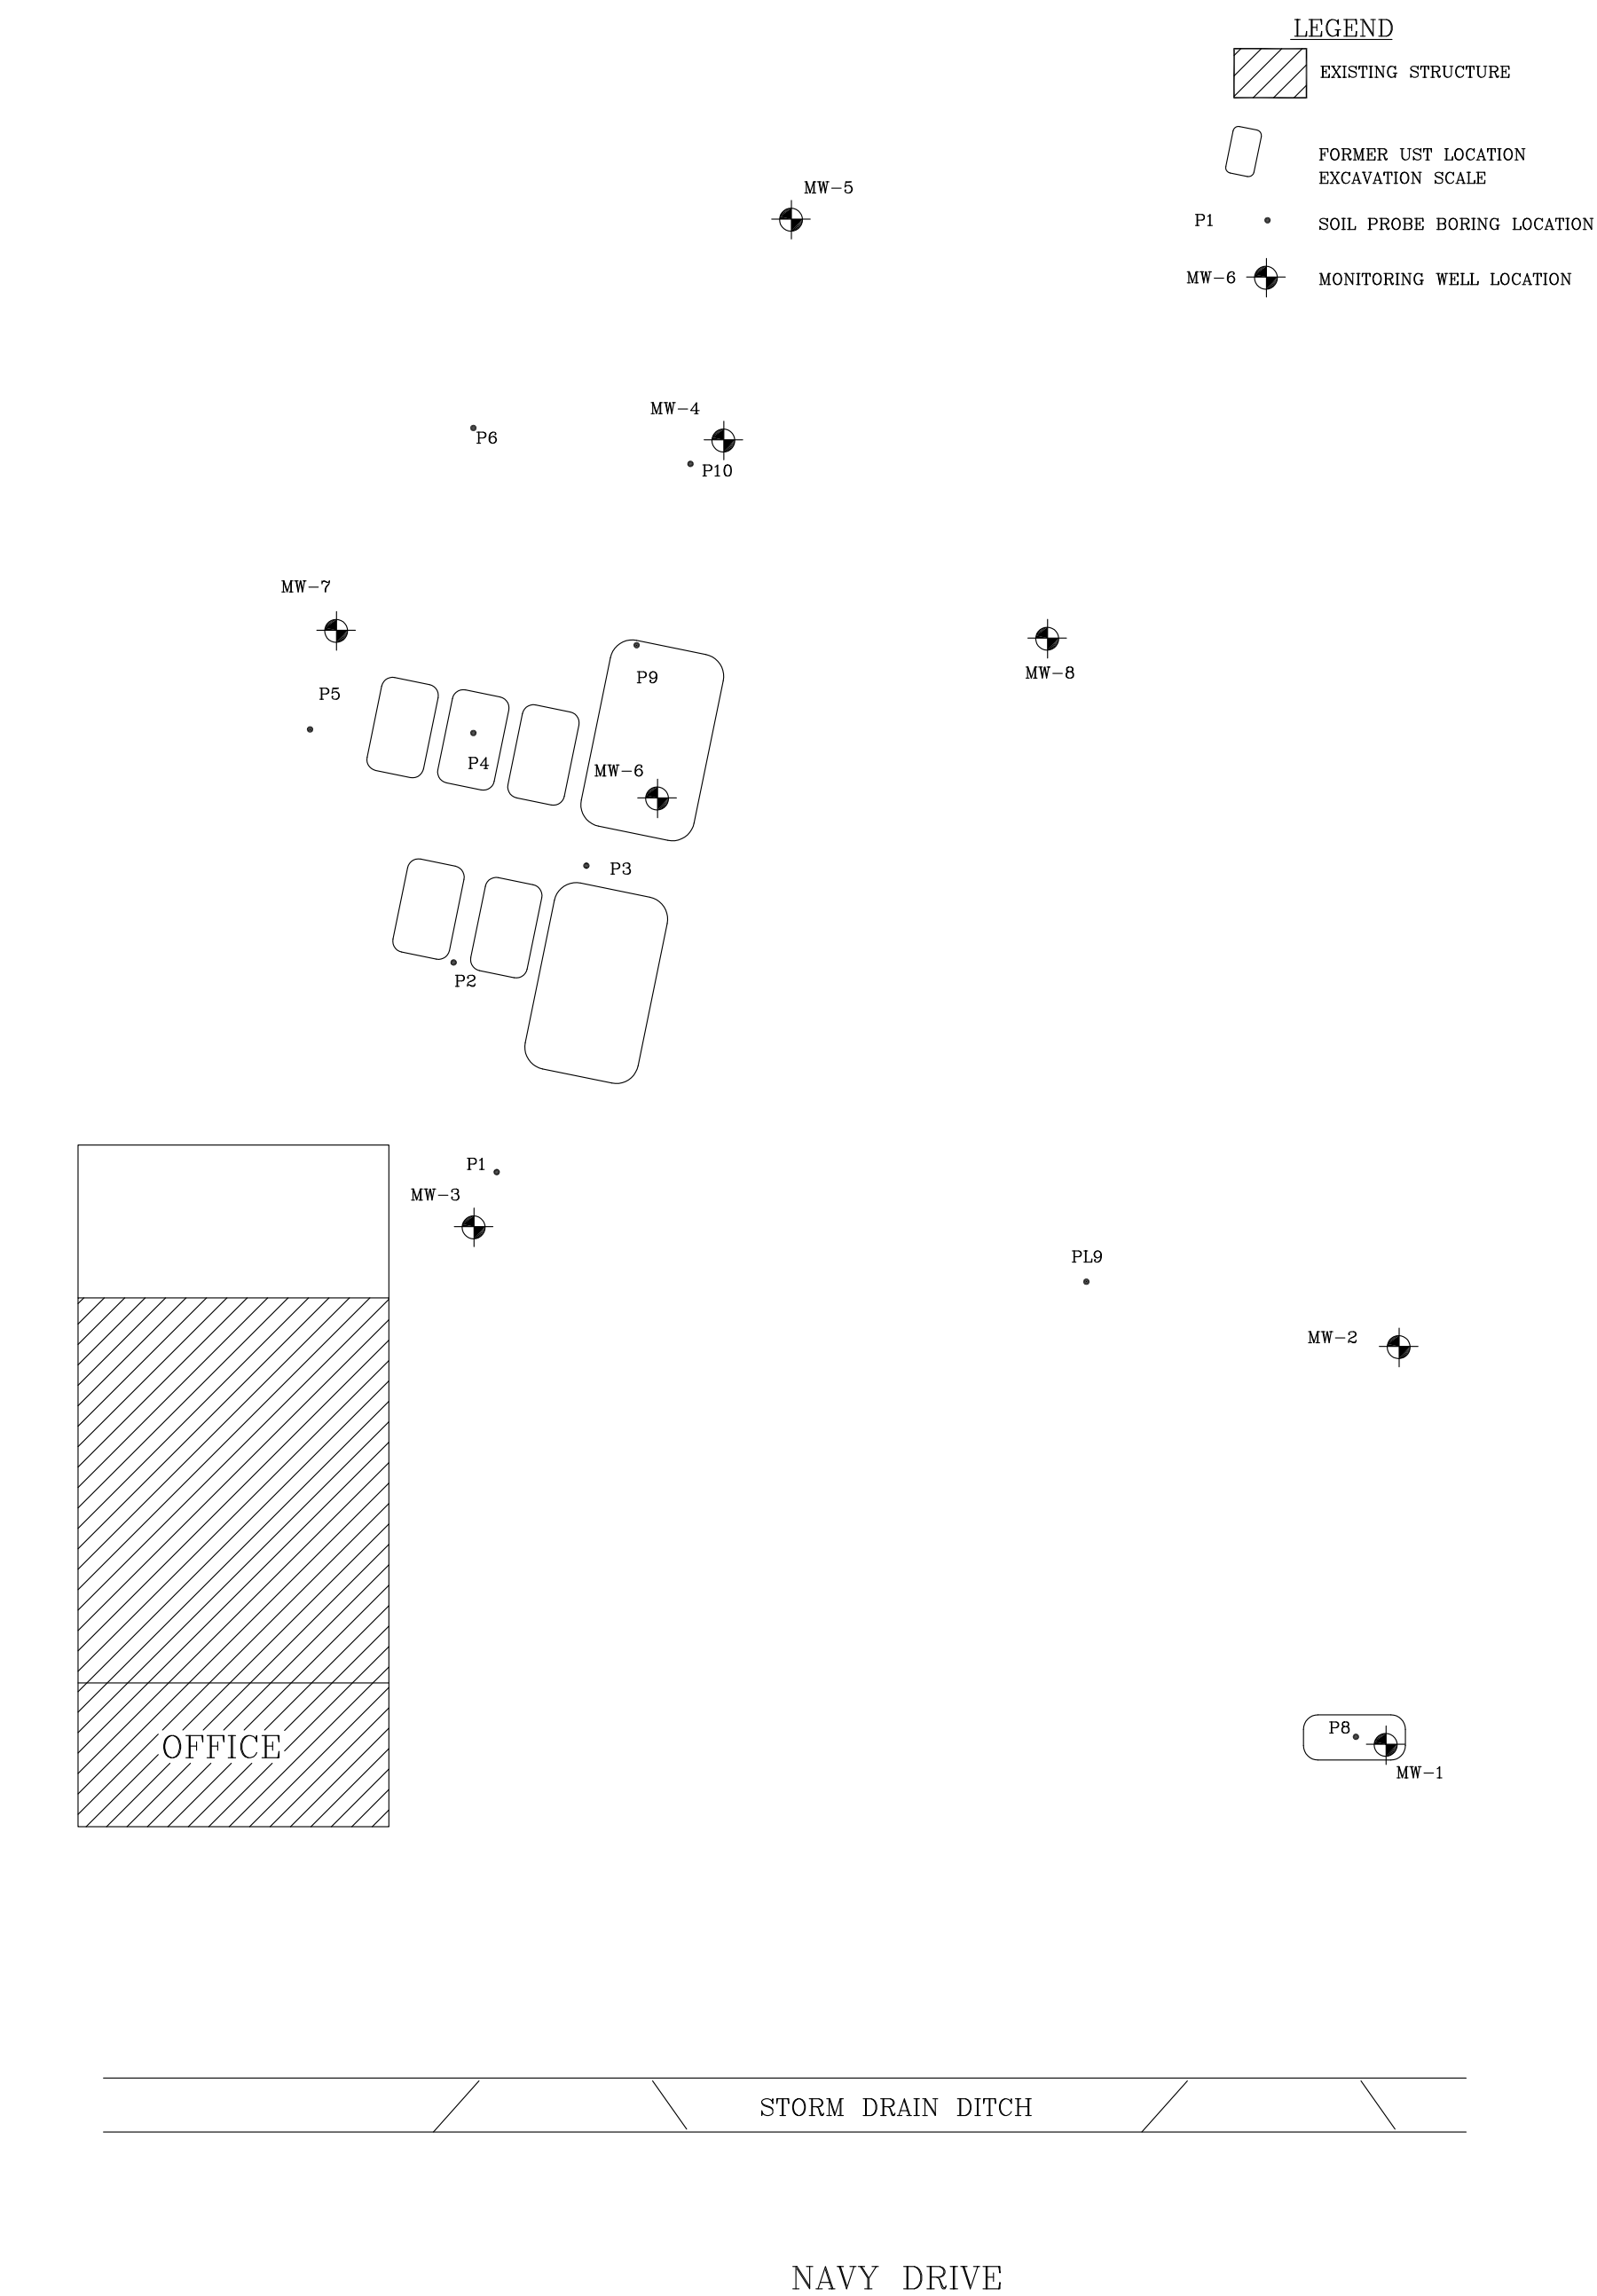

N

SCALE
0 30 60
FEET

SITE PLAN
MEL BOKIDES PETROLEUM, INC.
2191 NAVY DRIVE
STOCKTON, CALIFORNIA

Advanced GeoEnvironmental, Inc.
of Northern California

PROJECT NO. AGE-NC-98-0534	FILE: MBP Navy Geo T	FIGURE:
DATE: 07 NOV 2003	DRAWN BY: MAC	2