DRAWING NUMBER 7551-SP17

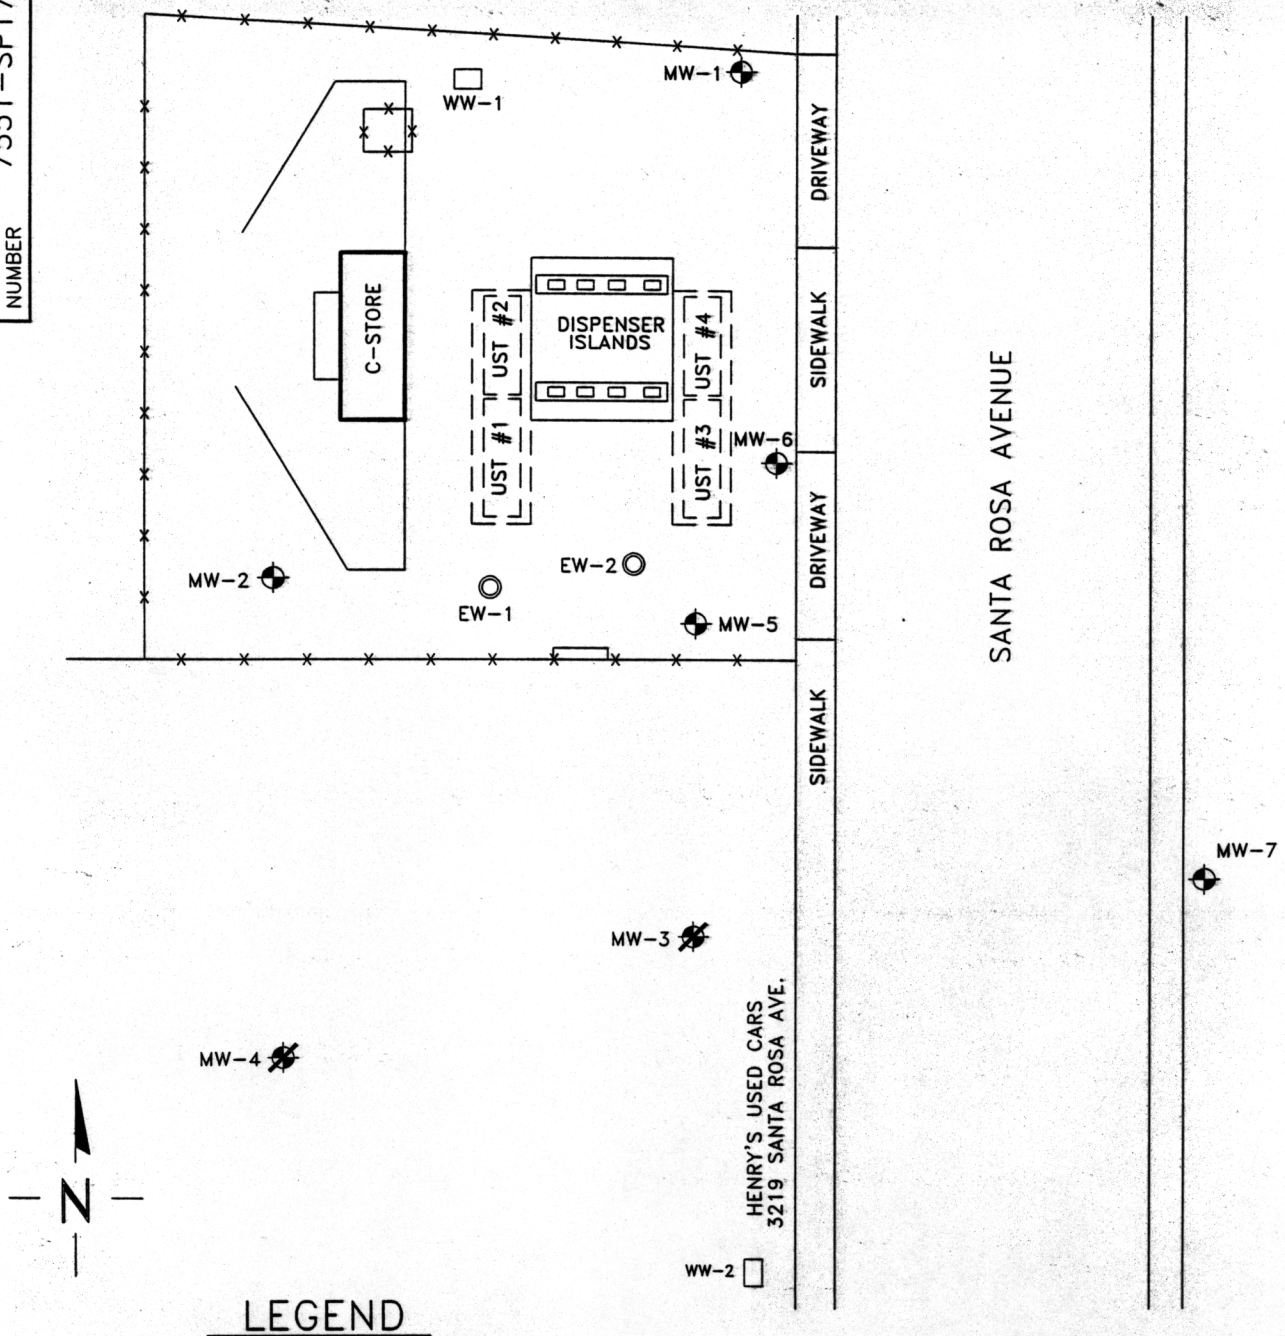

LEGEND

MW-4	WELLS DESTROYED DUE TO CONSTRUCTION
MW-5	APPROXIMATE LOCATIONS OF GROUNDWATER MONITORING WELLS
EW-2	LOCATIONS OF SOIL VAPOR/ GROUNDWATER CO-EXTRACTION WELLS
WW-2	LOCATIONS OF WATER WELL
	FENCE LINE
UST	UNDERGROUND STORAGE TANKS (REMOVED)

APPROXIMATE SCALE

50 0 50 FEET

SITE PLAN
GROUNDWATER MONITORING REPORT NO. 17
GASAMAT #953
3185 SANTA ROSA AVENUE
SANTA ROSA, CALIFORNIA

ATC ASSOCIATES INC.

No.	DATE	ISSUE / REVISION	DWN. BY	CK'D BY	AP'D BY
1	03/05/04	ISSUED FOR REPORT	EC		

DATE: 03/05/04
SCALE: AS SHOWN

FIGURE 2

PROJECT NUMBER 17558.7551