TB-B1.DWG-10/16/00

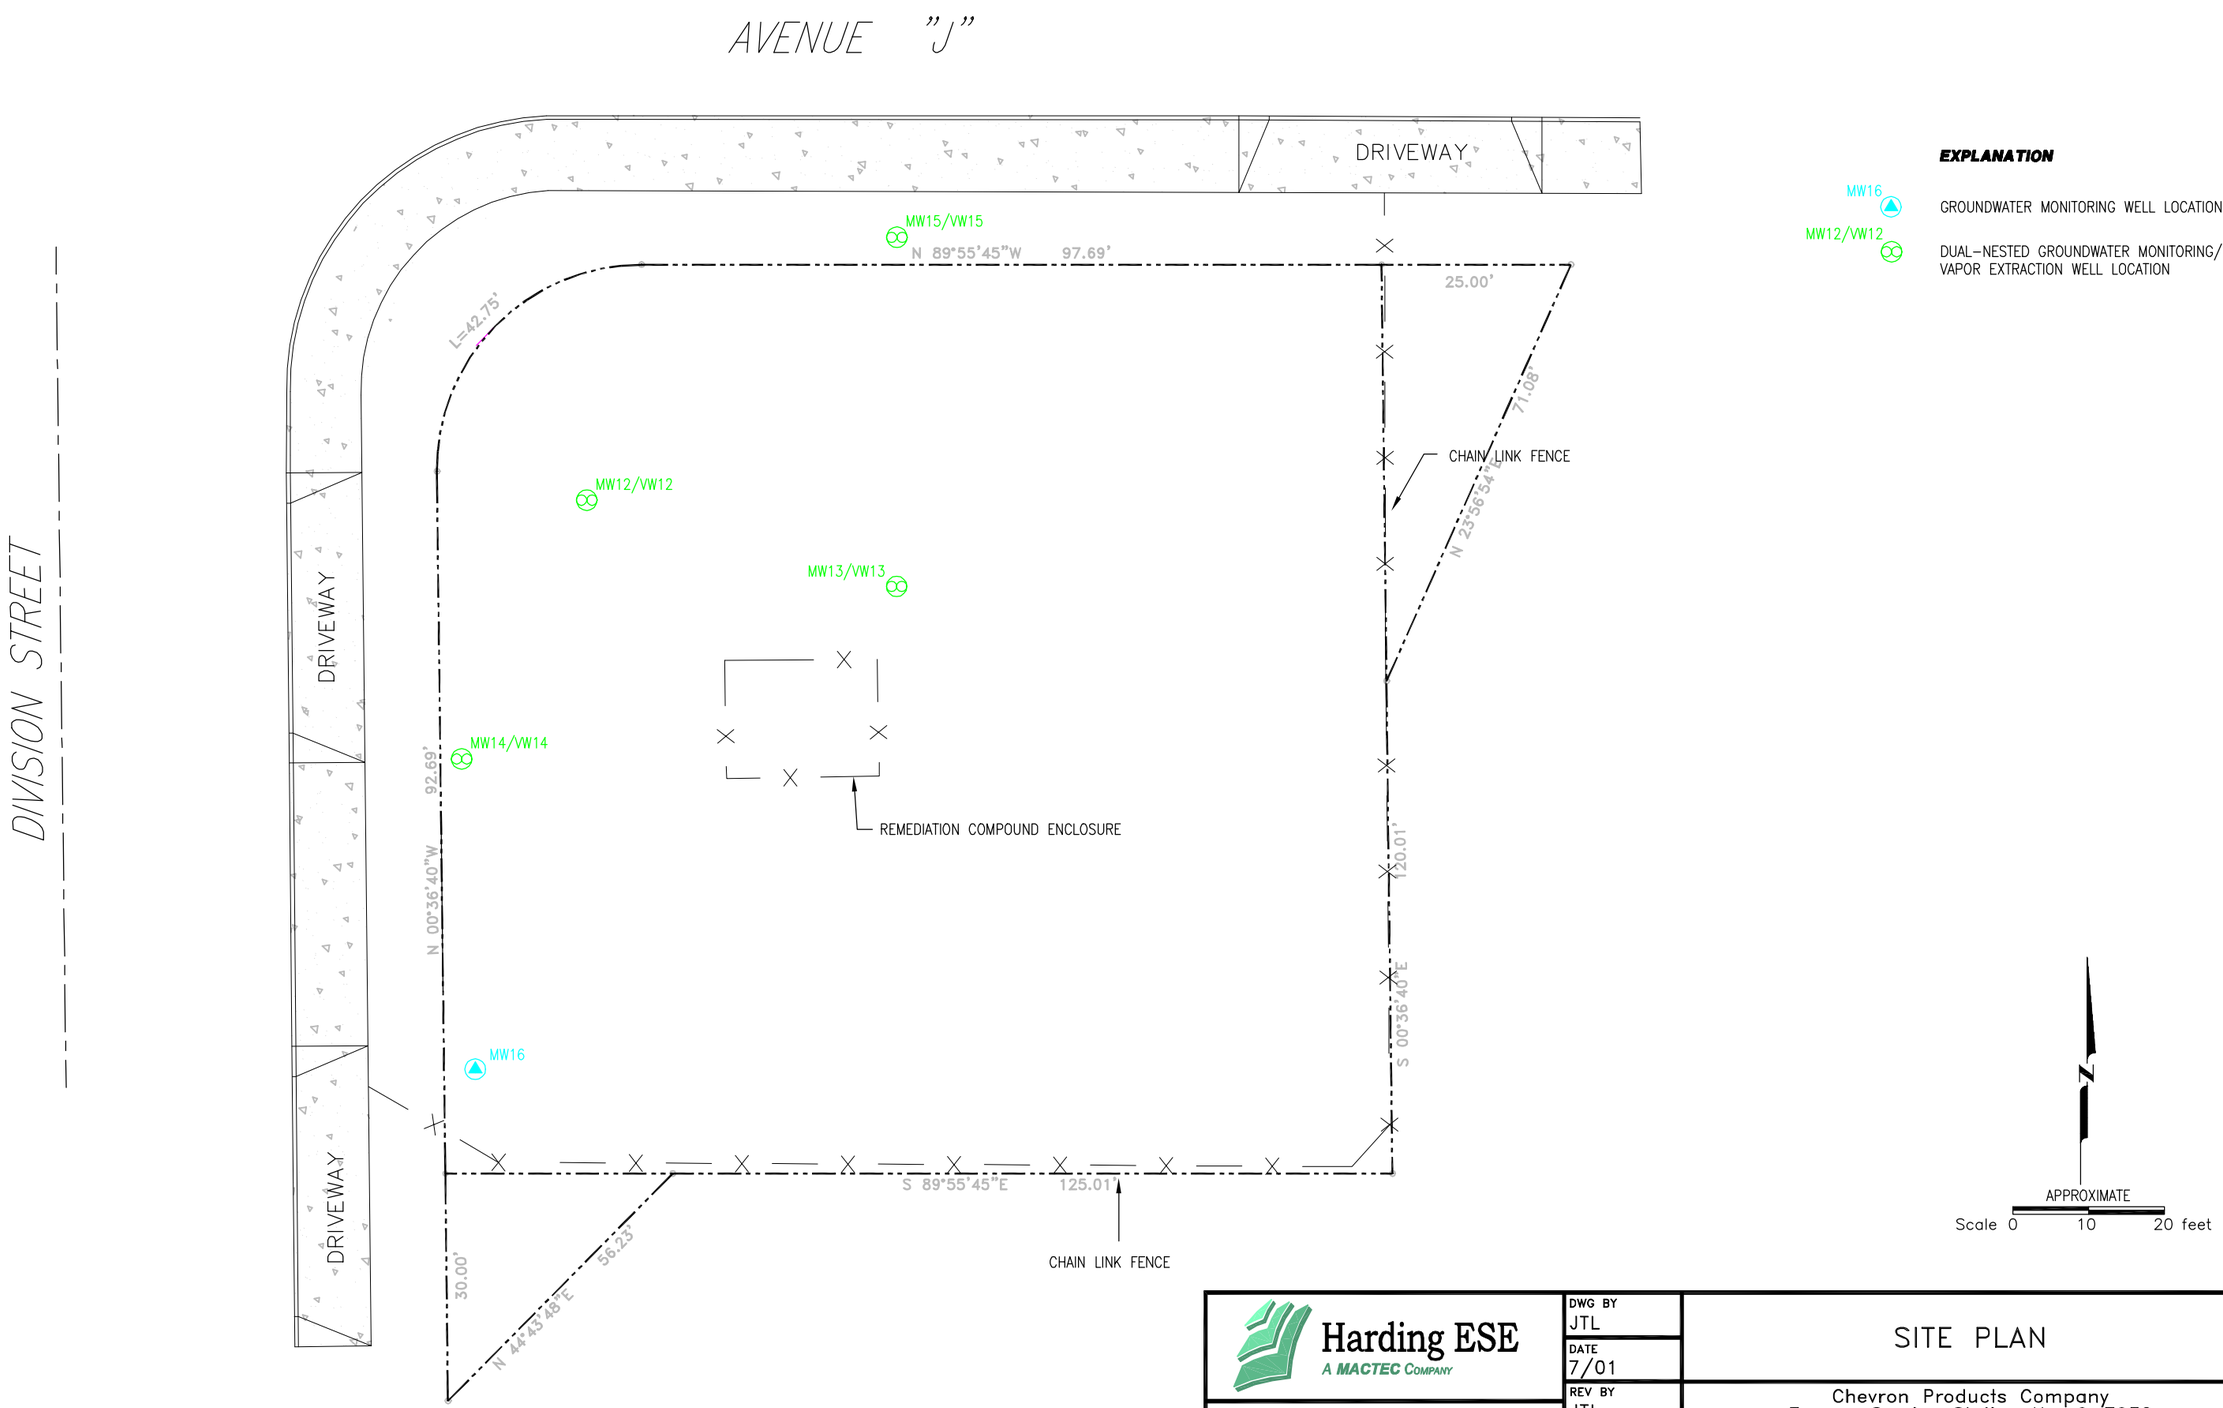

DATE PLOTTED: 8/26/02 1 = 20

Harding ESE
A MACTEC Company
2171 CAMPUS DRIVE, SUITE 100
IRVINE, CA 92612

DWG BY	JTL
DATE	7/01
REV BY	JTL
REVISED	8/02

SITE PLAN

Chevron Products Company
Former Service Station No. 9-7932
100 E. Avenue J
Lancaster, California

PLATE NO. 1

PROJECT NO. 50323-40.30

FILE: K:\DWGS\P:\HLA\CAD\50323\40-30\9-7932-0802-S1