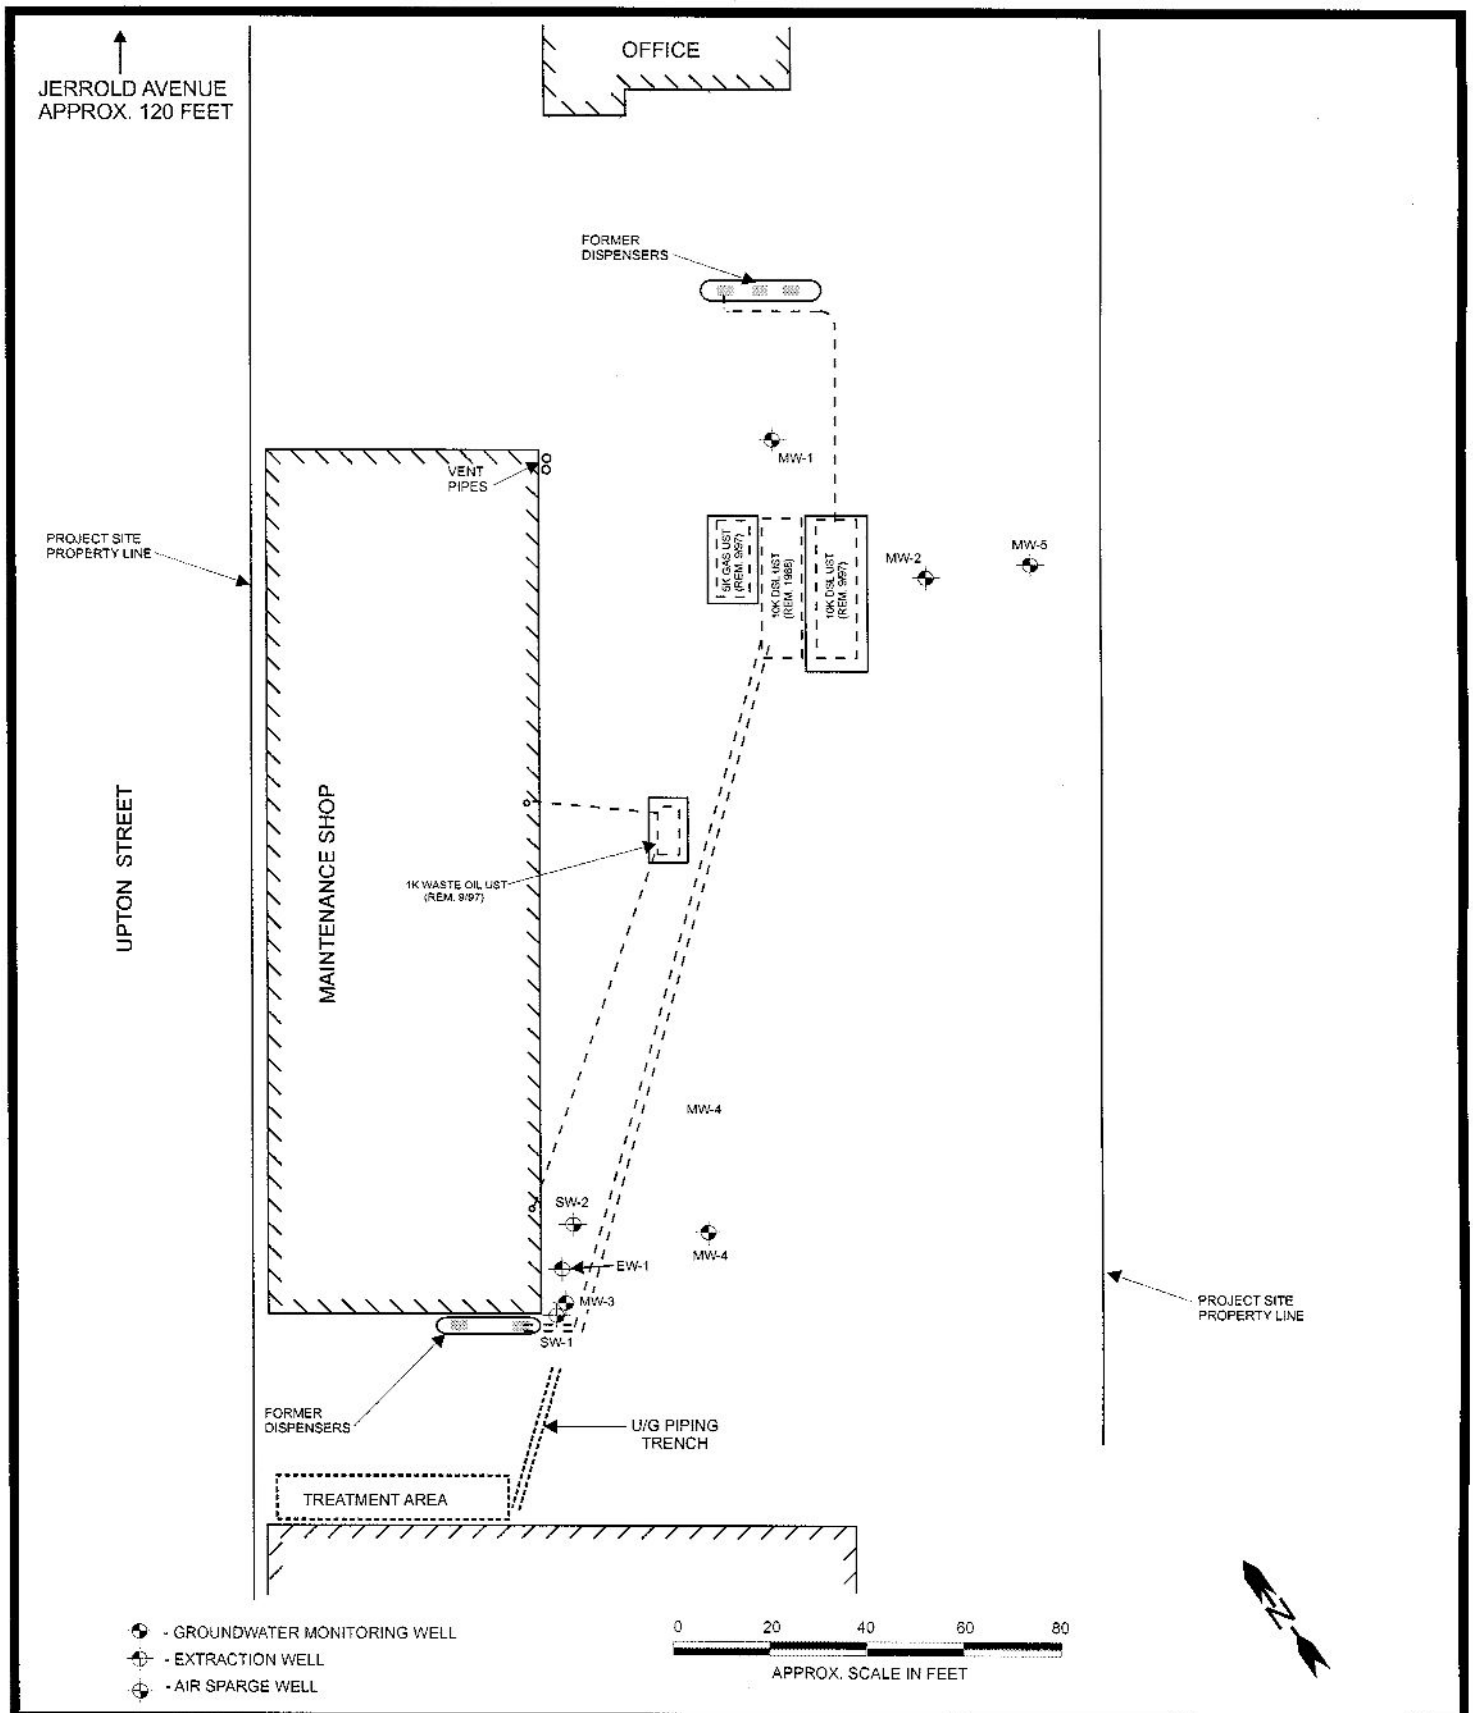


| | | | | |
|---|---|---|---|---|
| DESIGNED BY: | CHECKED BY: | **SITE PLAN** | DATE: 08/08/02 | FIGURE: 2 |
| DRAWN BY: JG | SCALE: | CLEMENTINA UST SITE<br>2177 JERROLD AVENUE<br>SAN FRANCISCO, CALIFORNIA | **GRIBI Associates** | |
| PROJECT NO: 127-02-04 | | | | |