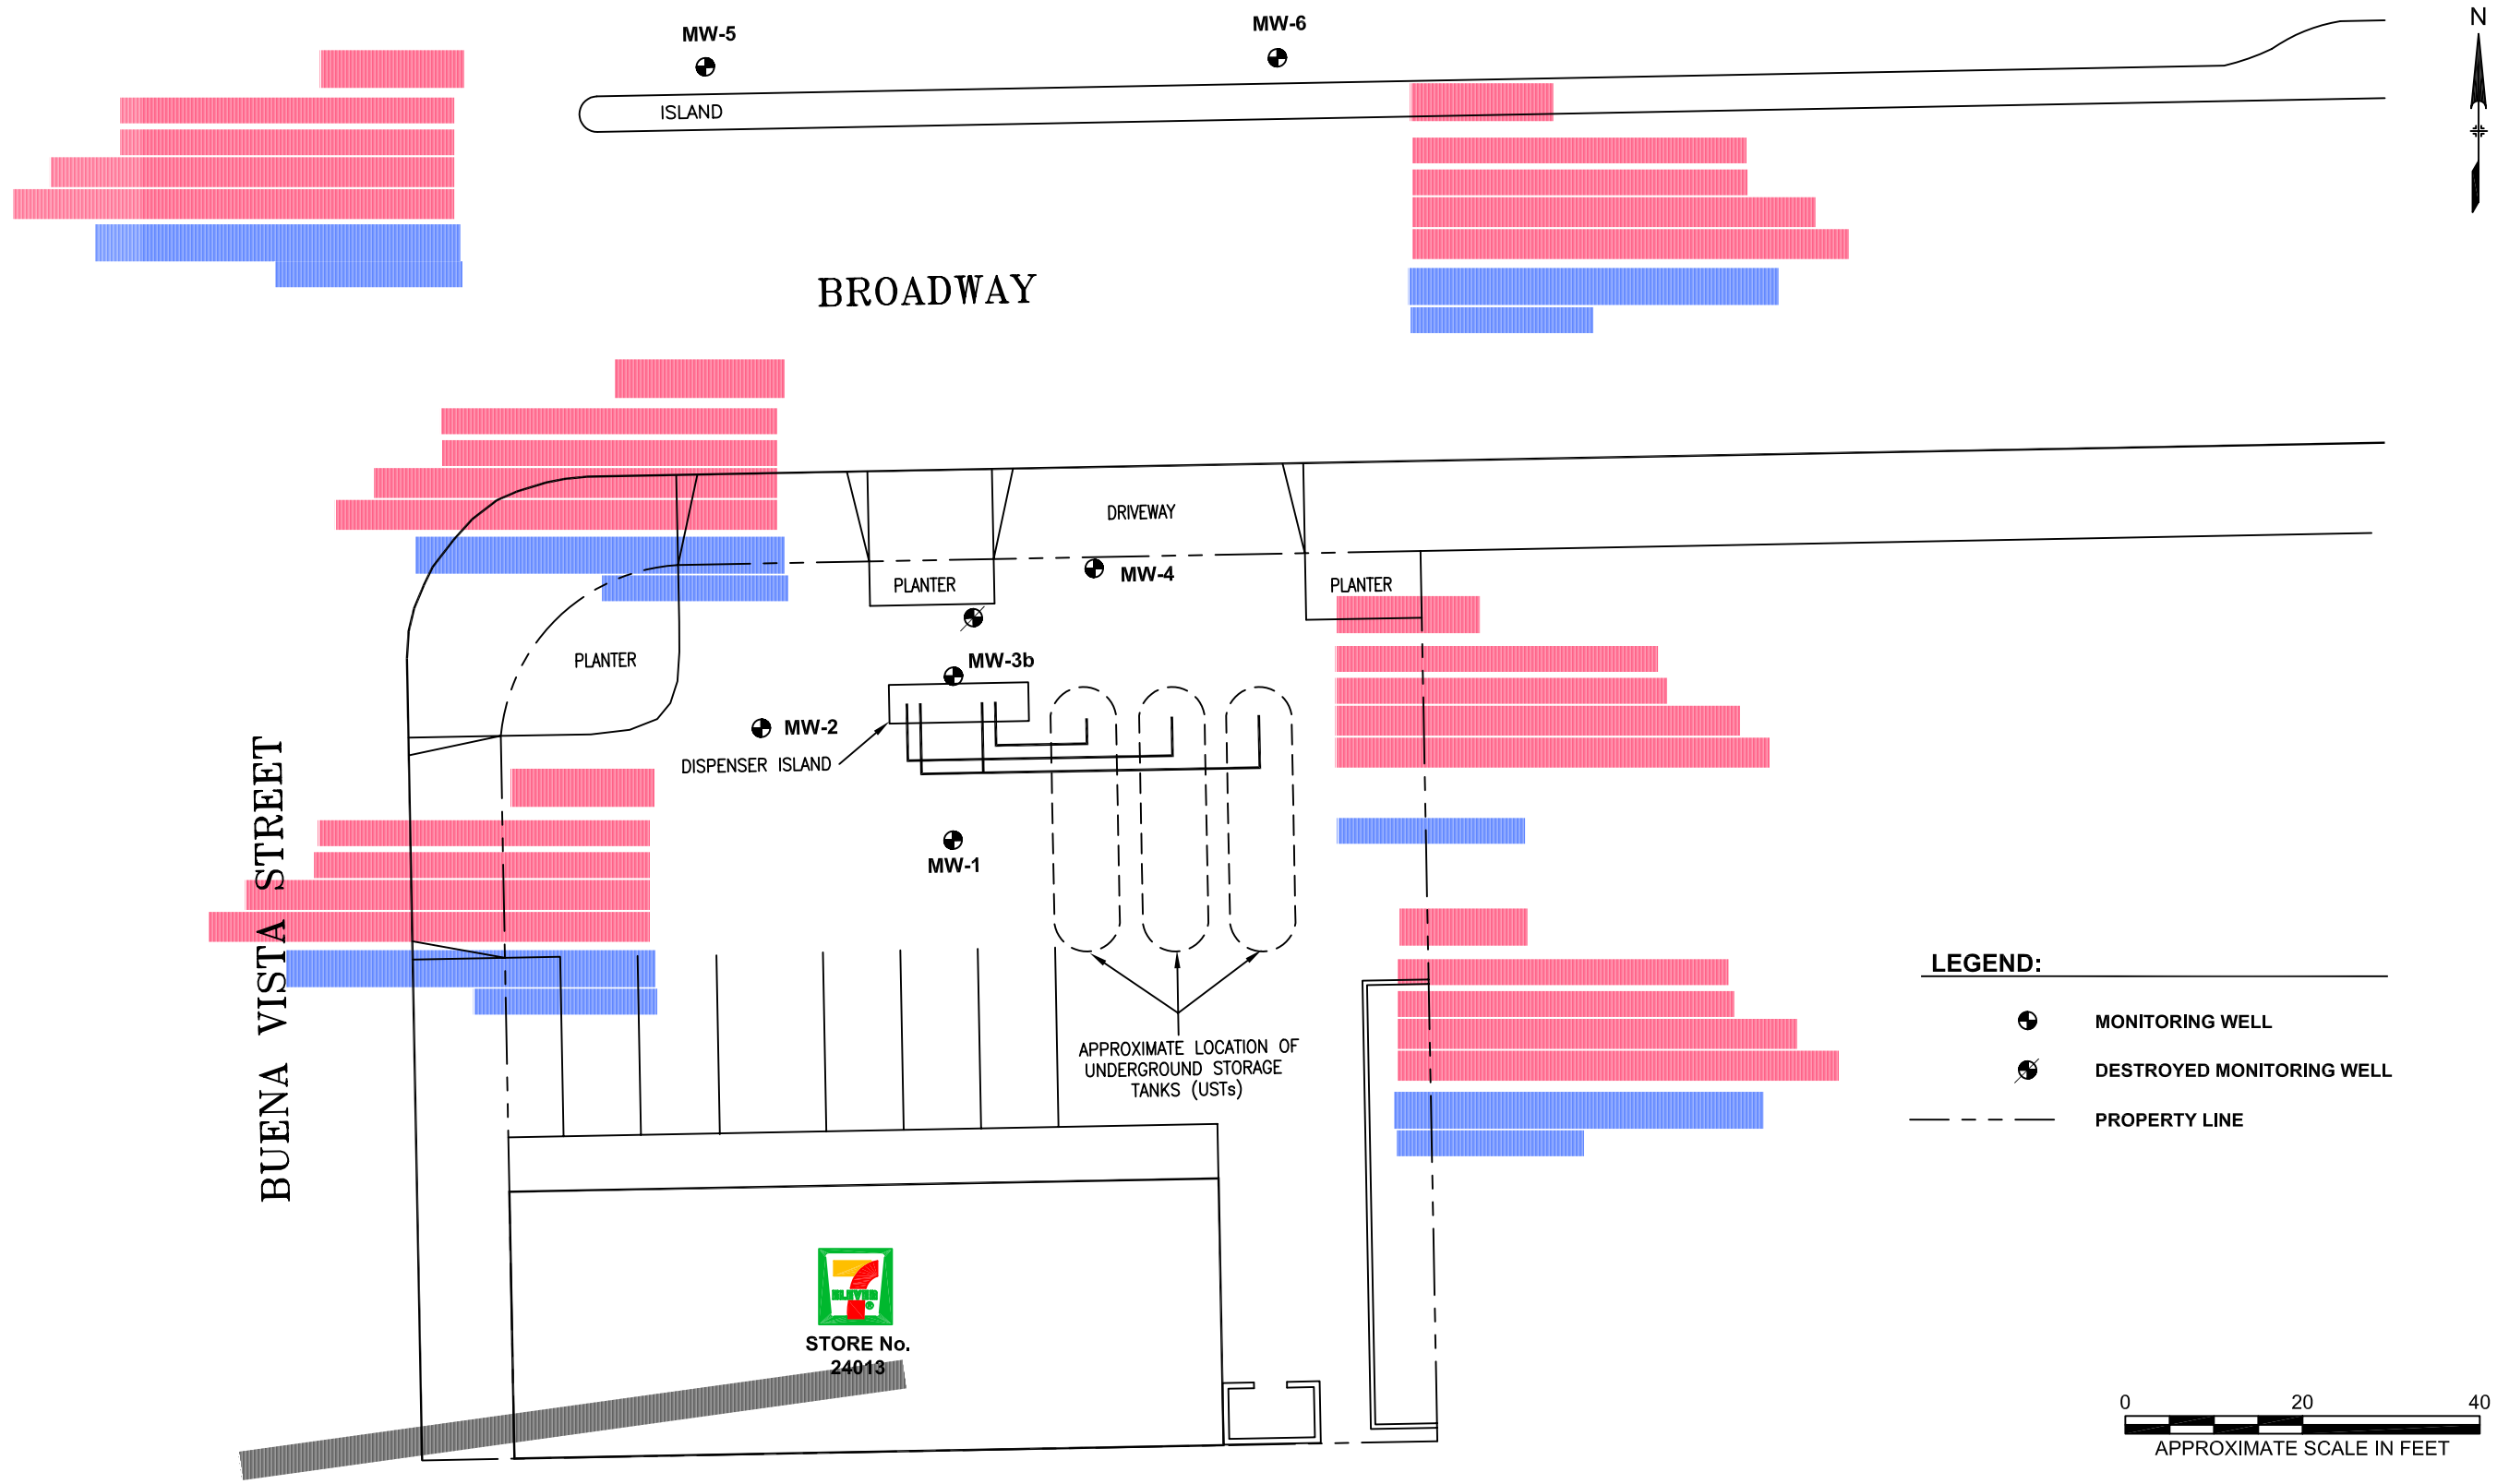

SECOR
2655 Camino del Rio North, Suite 302
San Diego, California
619-296-6195/Fax 619-296-6199

PREPARED FOR:
7-ELEVEN LOCATION NO. 24013
7607 Broadway
Lemon Grove, California

SITE PLAN

FIGURE: 2

JOB NUMBER:	DRAWN BY:	CHECKED BY:	APPROVED BY:	DATE:
08EL.24013.03	RJO			2/27/04

24013SP2-04

K:\ALLPROJECTS2004DWGS\7-ELEVEN 2004\24013-2k4\24013SP2-04.DWG MODIFIED BY LHUNTER ON MAR 08, 2004 - 13:58