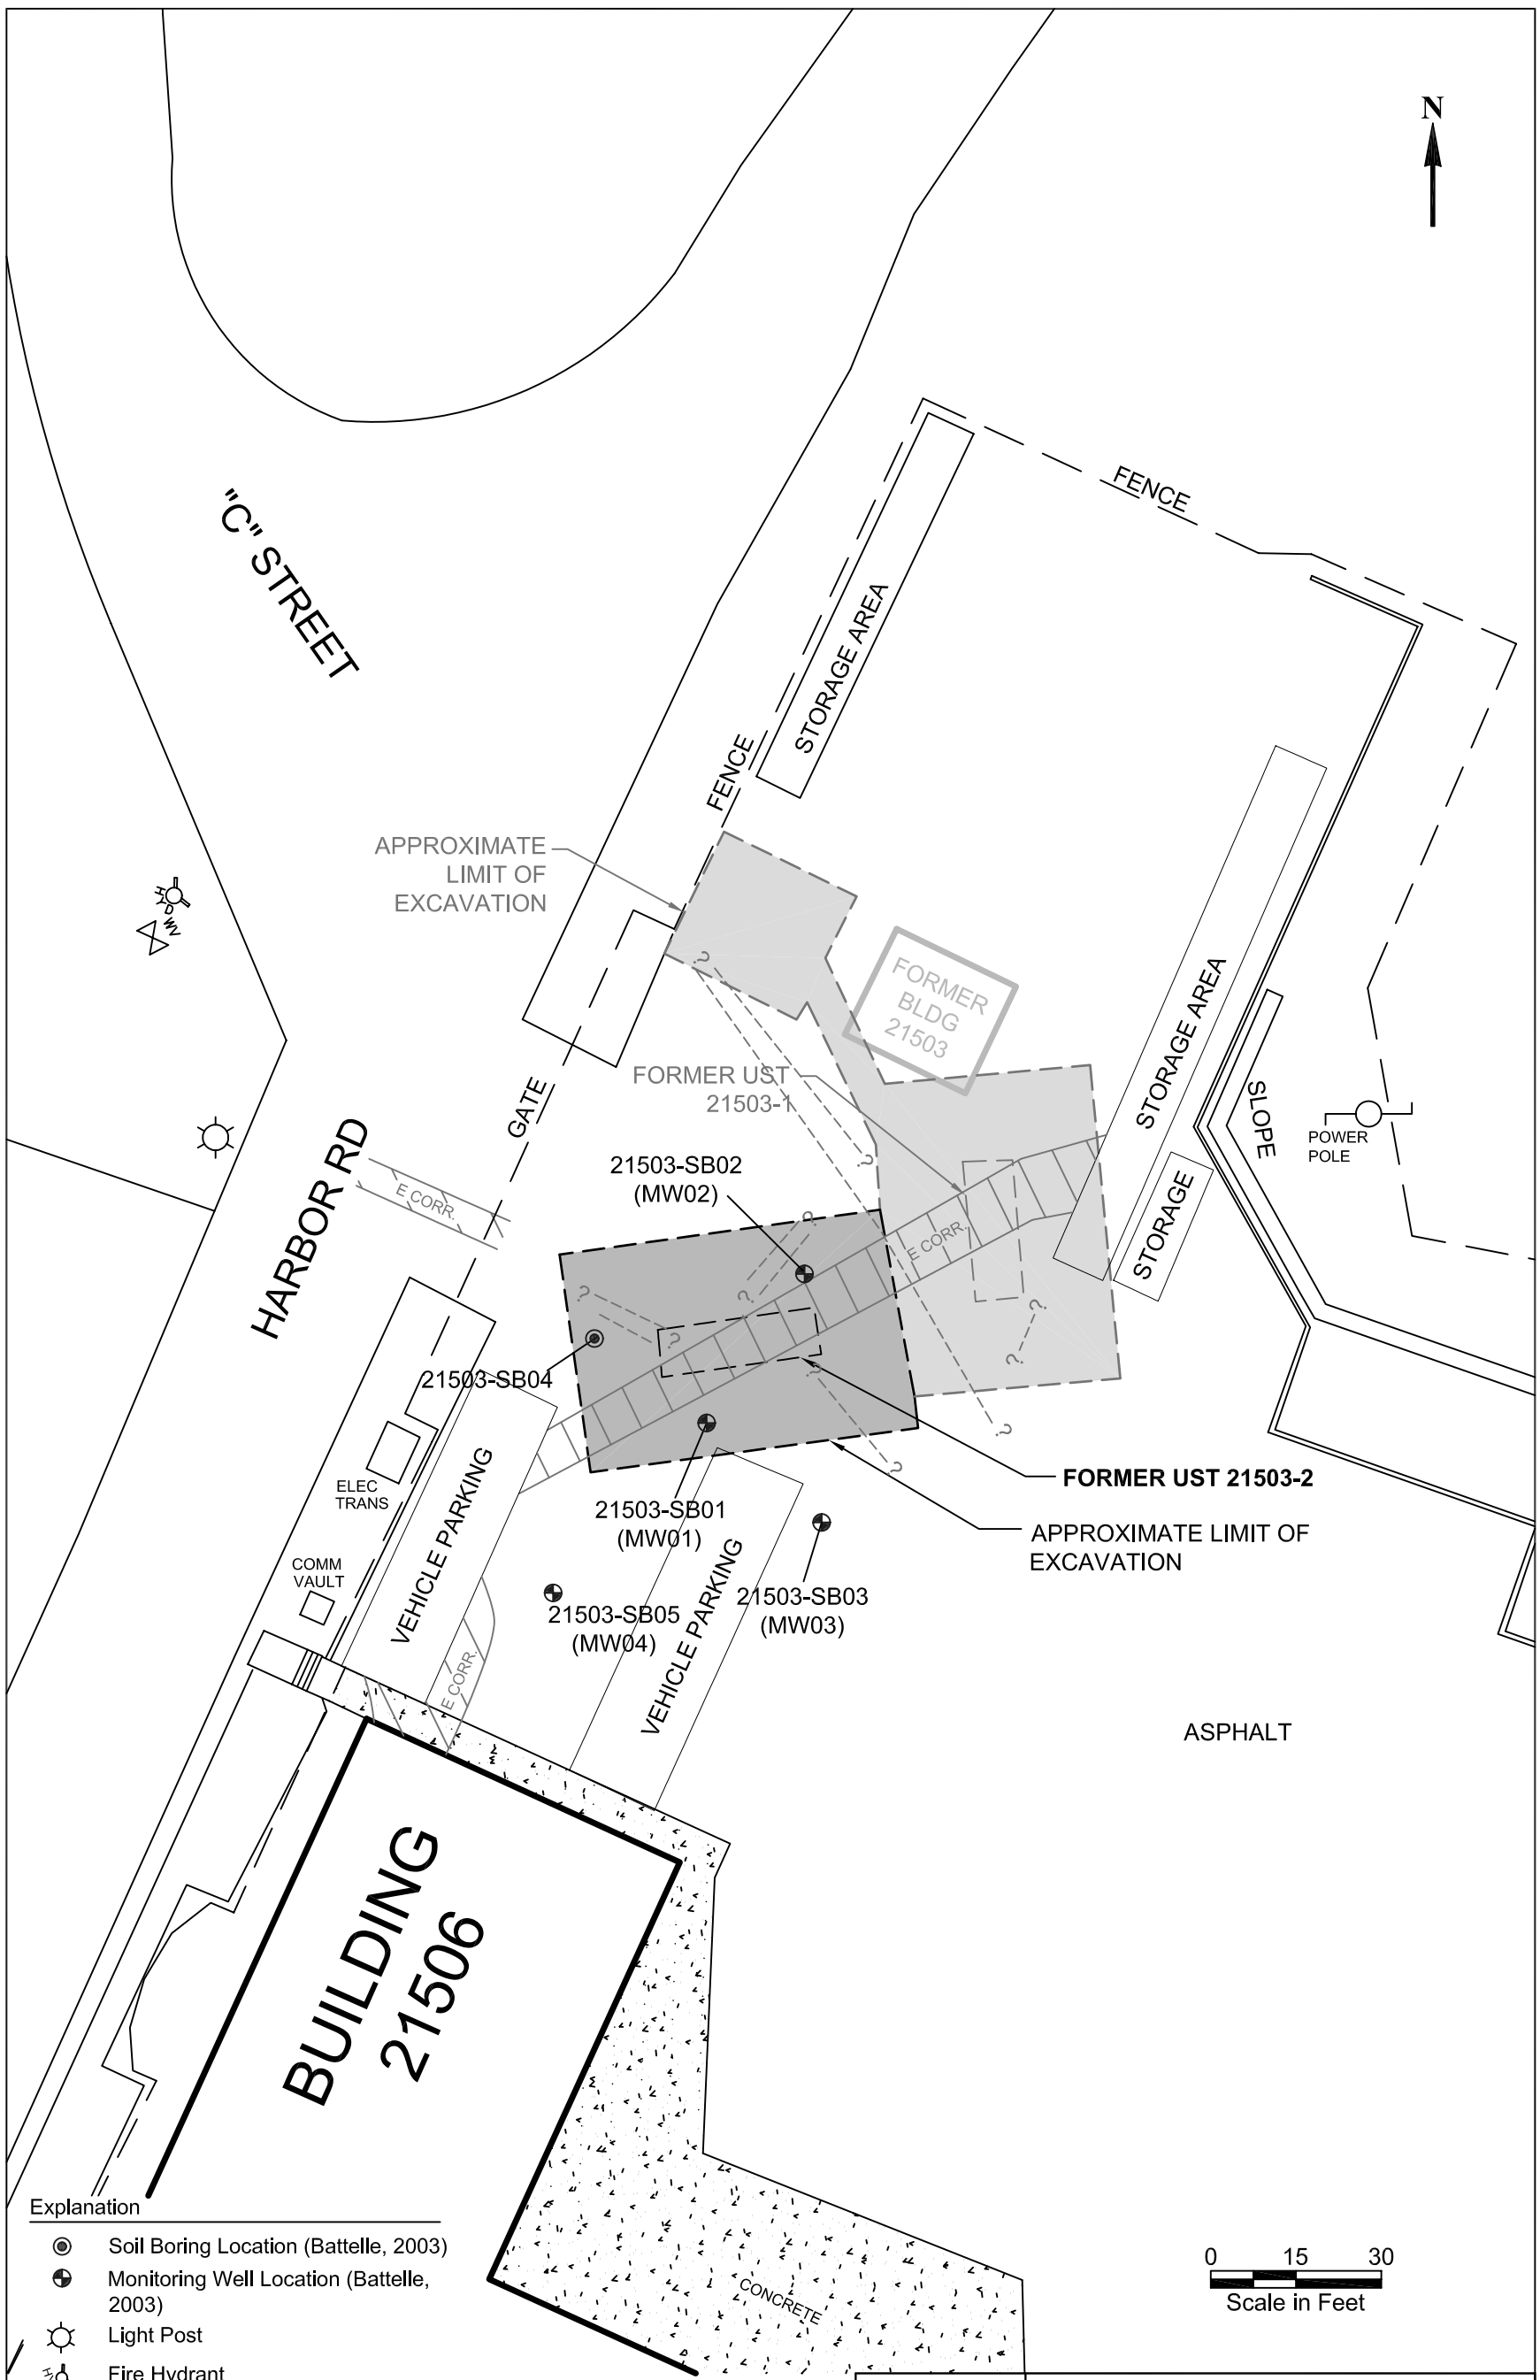

Note: Locations and dimensions of the former buildings, UST locations and excavations are approximate.

Faded lines indicate former structures.

DESIGNED BY JI	Battelle ... Putting Technology To Work		
DRAWN BY LC	**Figure 6. Soil Boring and Monitoring Well Locations at Site 21503**		
CHECKED BY DC	MCB CAMP PENDLETON - CALIFORNIA		
	G486044-33	21503 BASEMAP02.DWG	10/03