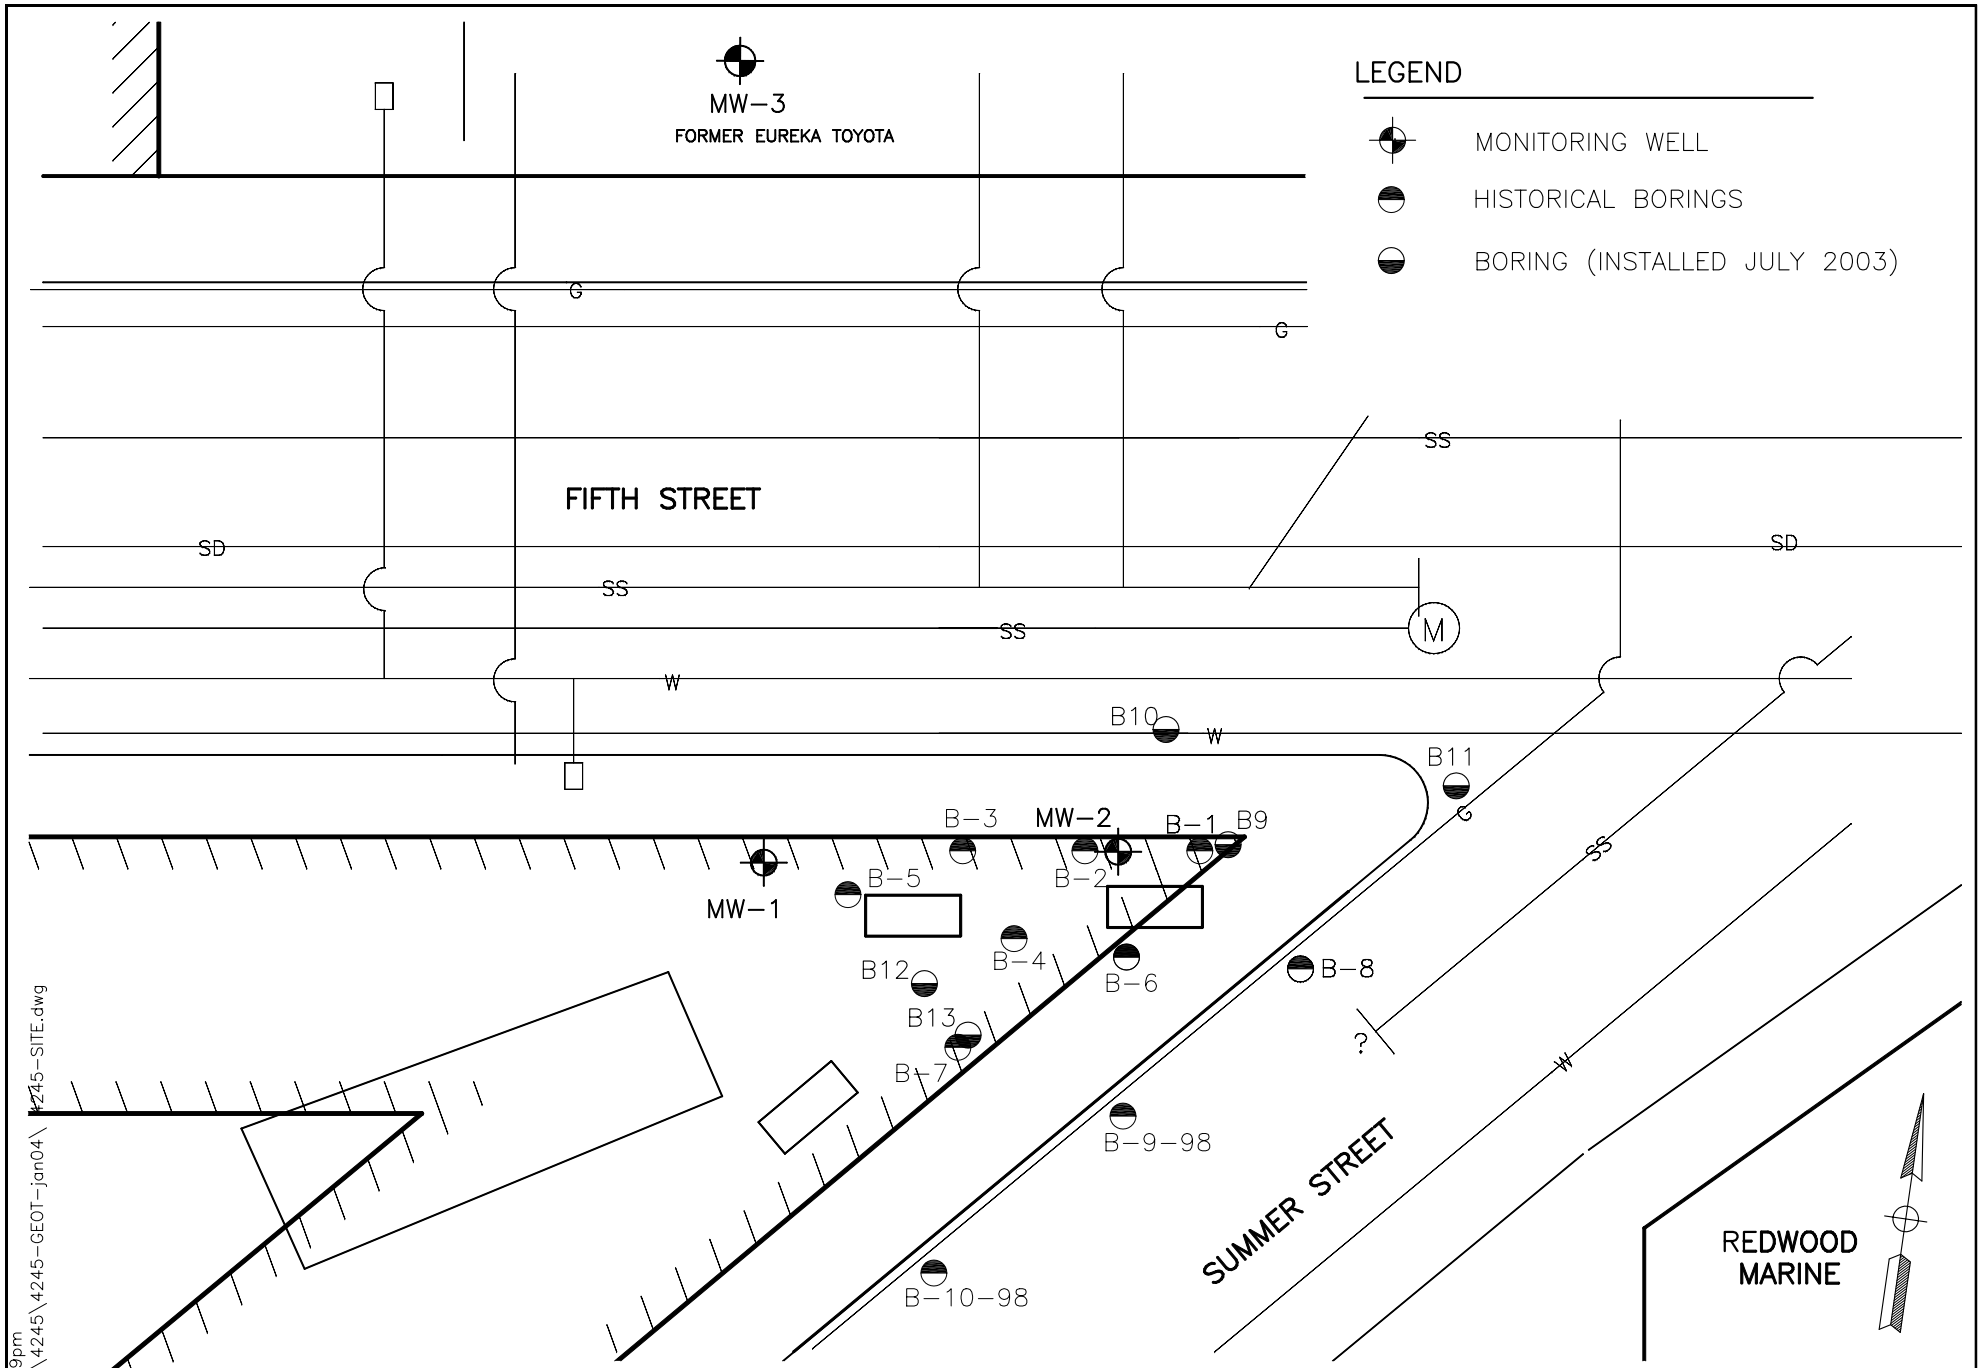

Jan 20,2004-1:39pm
T:\Projects\4000\4245\4245-GEOT-jan04\4245-SITE.dwg

LACO ASSOCIATES
CONSULTING ENGINEERS
21 W 4TH ST. EUREKA, CA 95501 (707)443-5054

PROJECT	GEOTRACKER MAP	BY BAB	FIGURE 2
CLIENT	PETER ELLINGSON	DATE 1/16/04	
LOCATION	SUMMER ST, EUREKA	CHECK	JOB NO. 4245.01
	SITE MAP	SCALE 1"=20'	