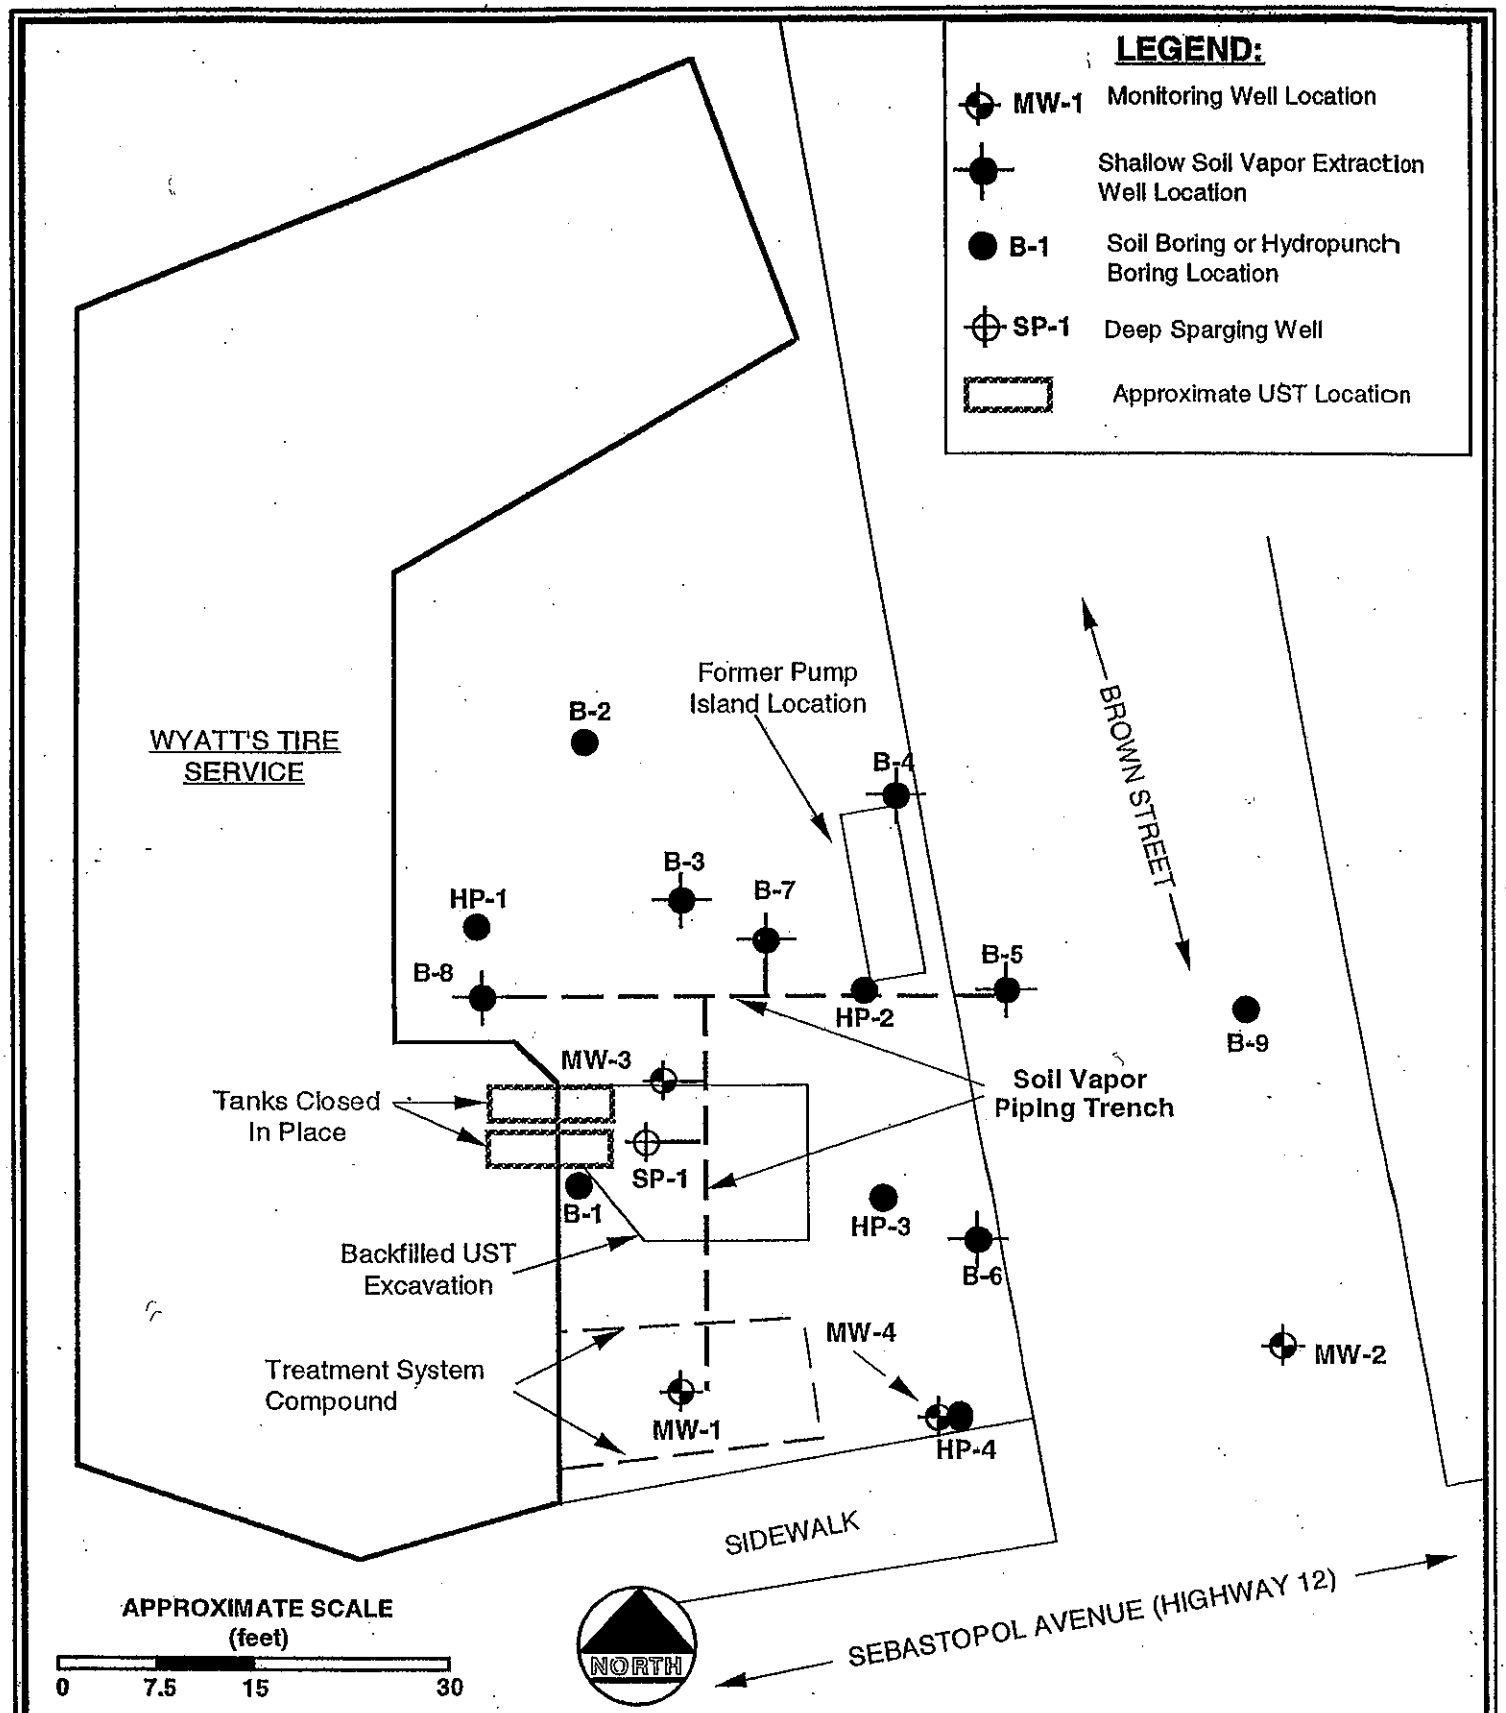

PROJECT NO.: 383		
DRAWN BY:	MFF	04/14/03
CHECKED BY:		
APPROVED BY:		
REVISED:		

Brunsing Associates, Inc.

PLATE 2
SITE MAP
100 Brown Street
Sebastopol, California