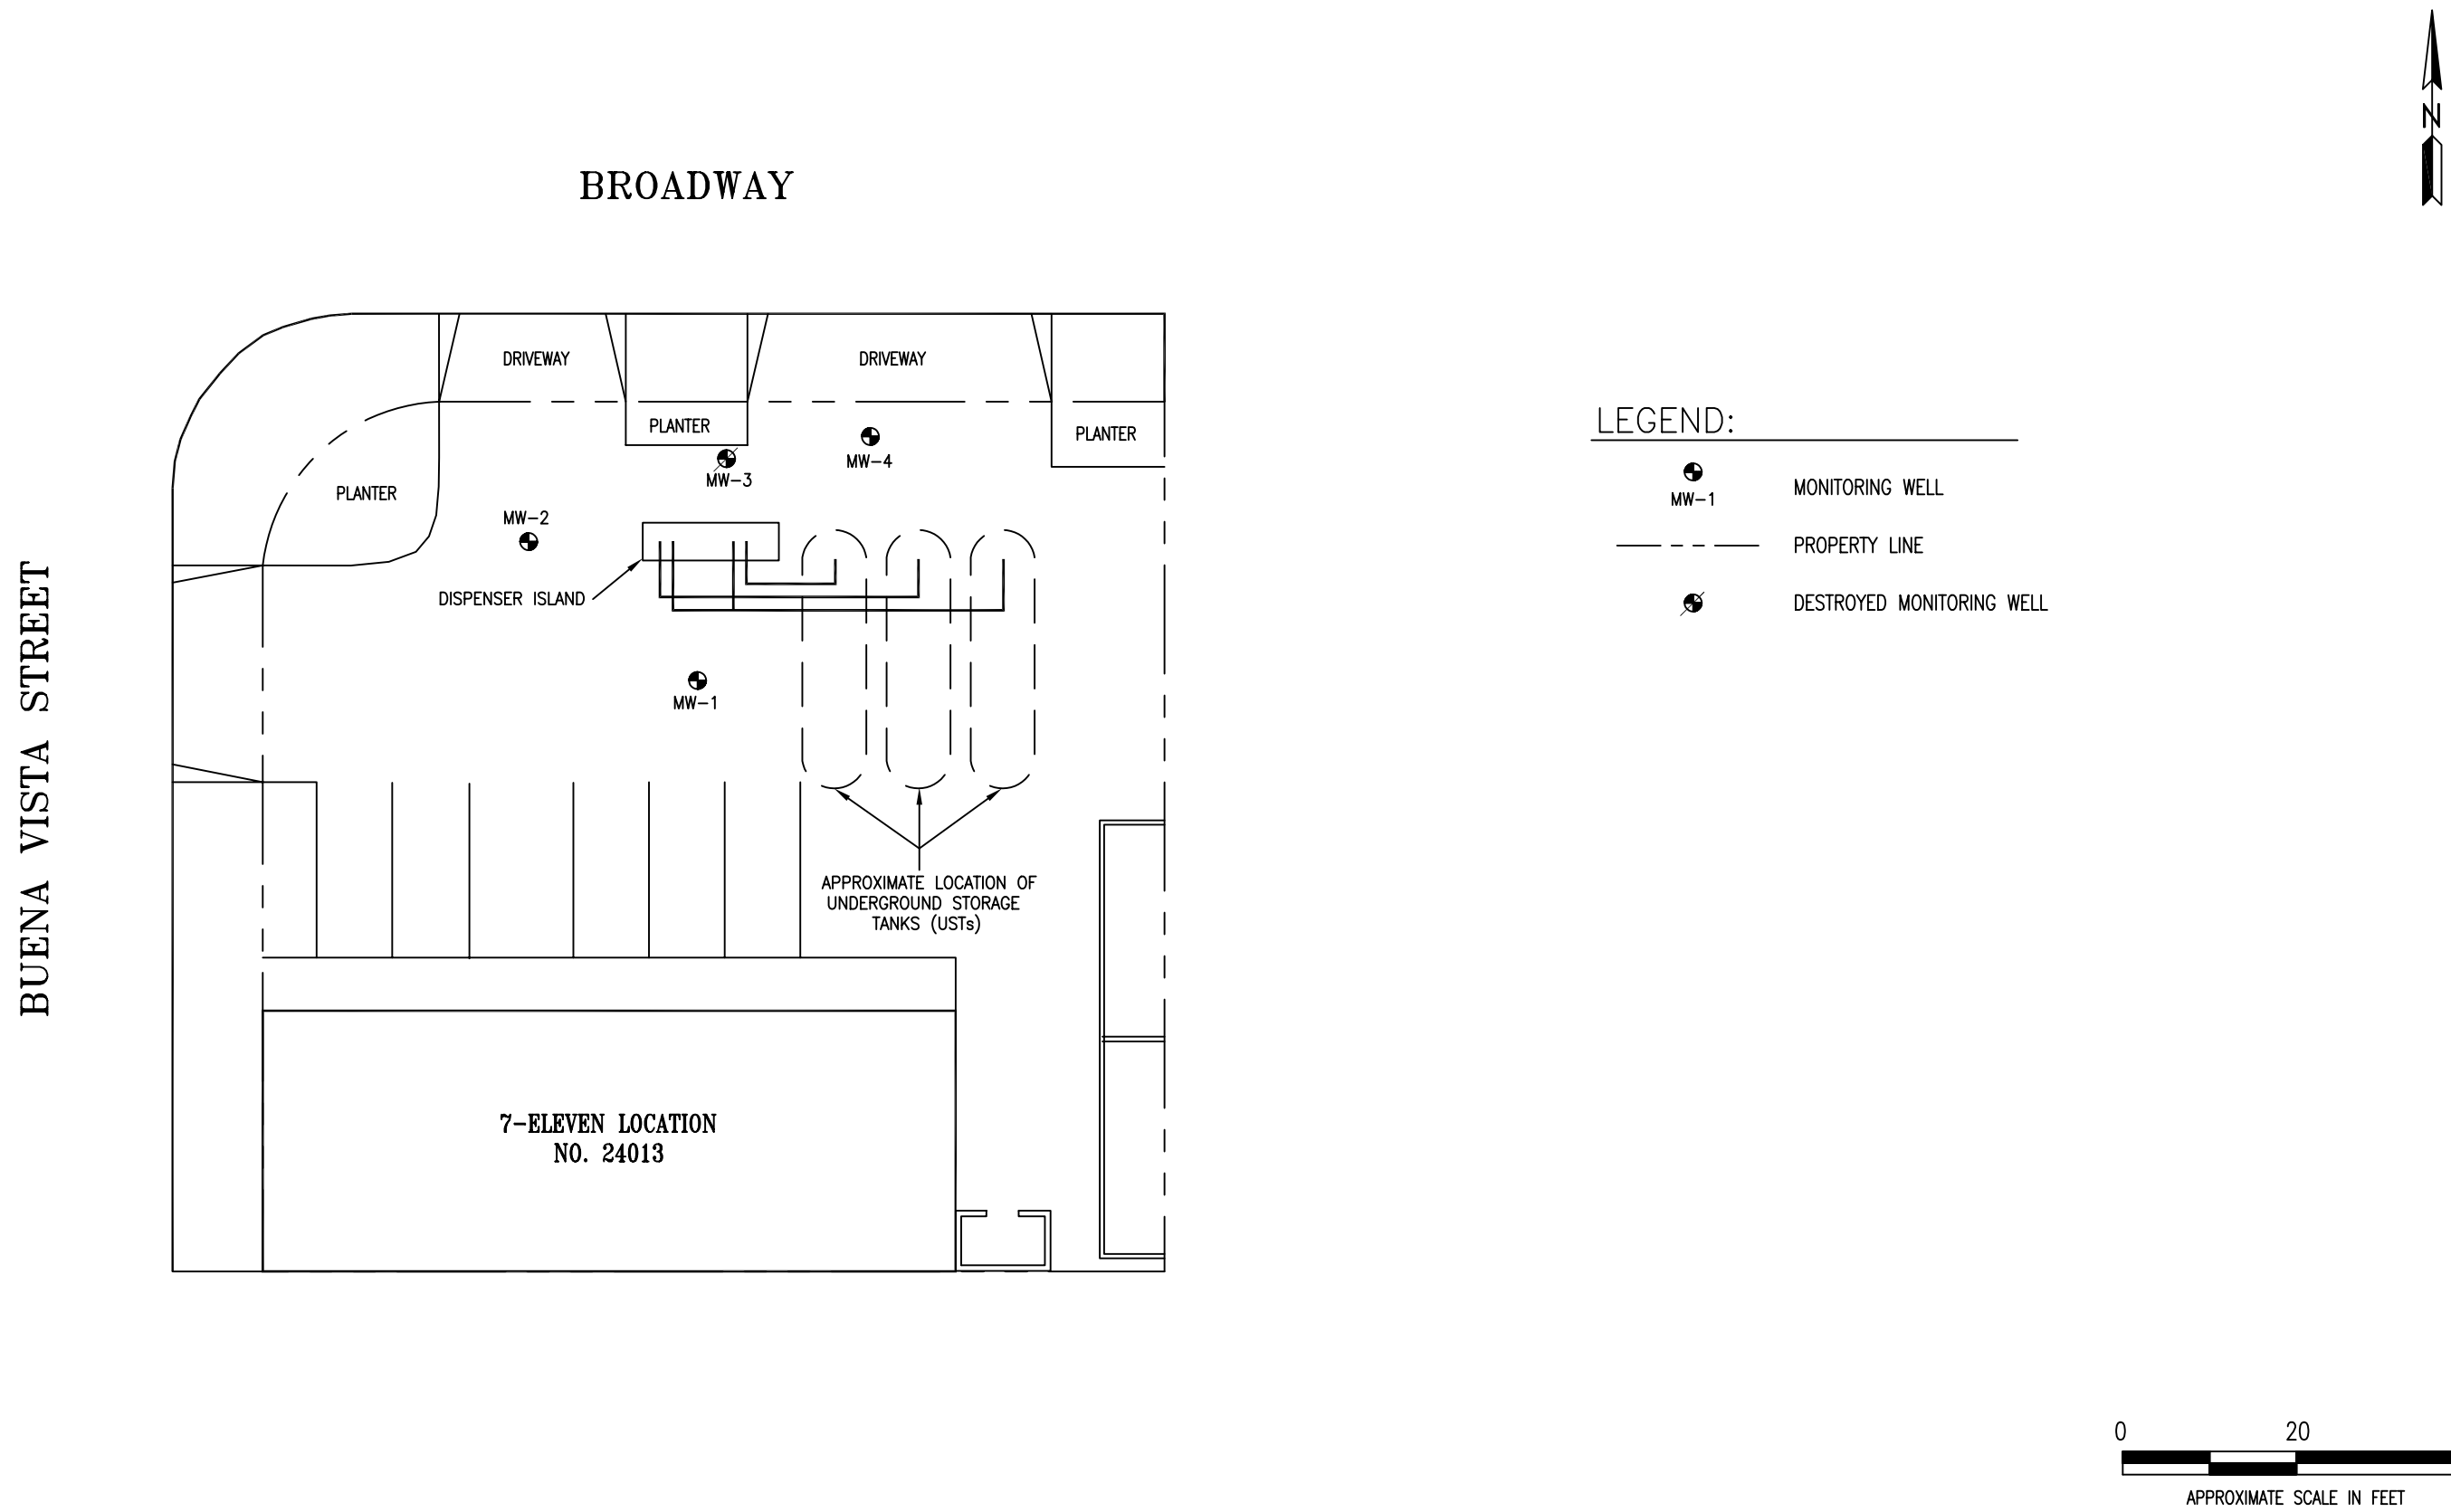

SECOR INTERNATIONAL INCORPORATED 2655 CAMINO DEL RIO N., SUITE 302 SAN DIEGO, CA. 92108	SITE PLAN 7-ELEVEN LOCATION NO. 24013 7607 BROADWAY LEMON GROVE, CALIFORNIA	CAD FILE NO.: 24013SPsurv	PROJECT No.: 08EL.92061.00
		DATE: 5/30/02	FIGURE: 1