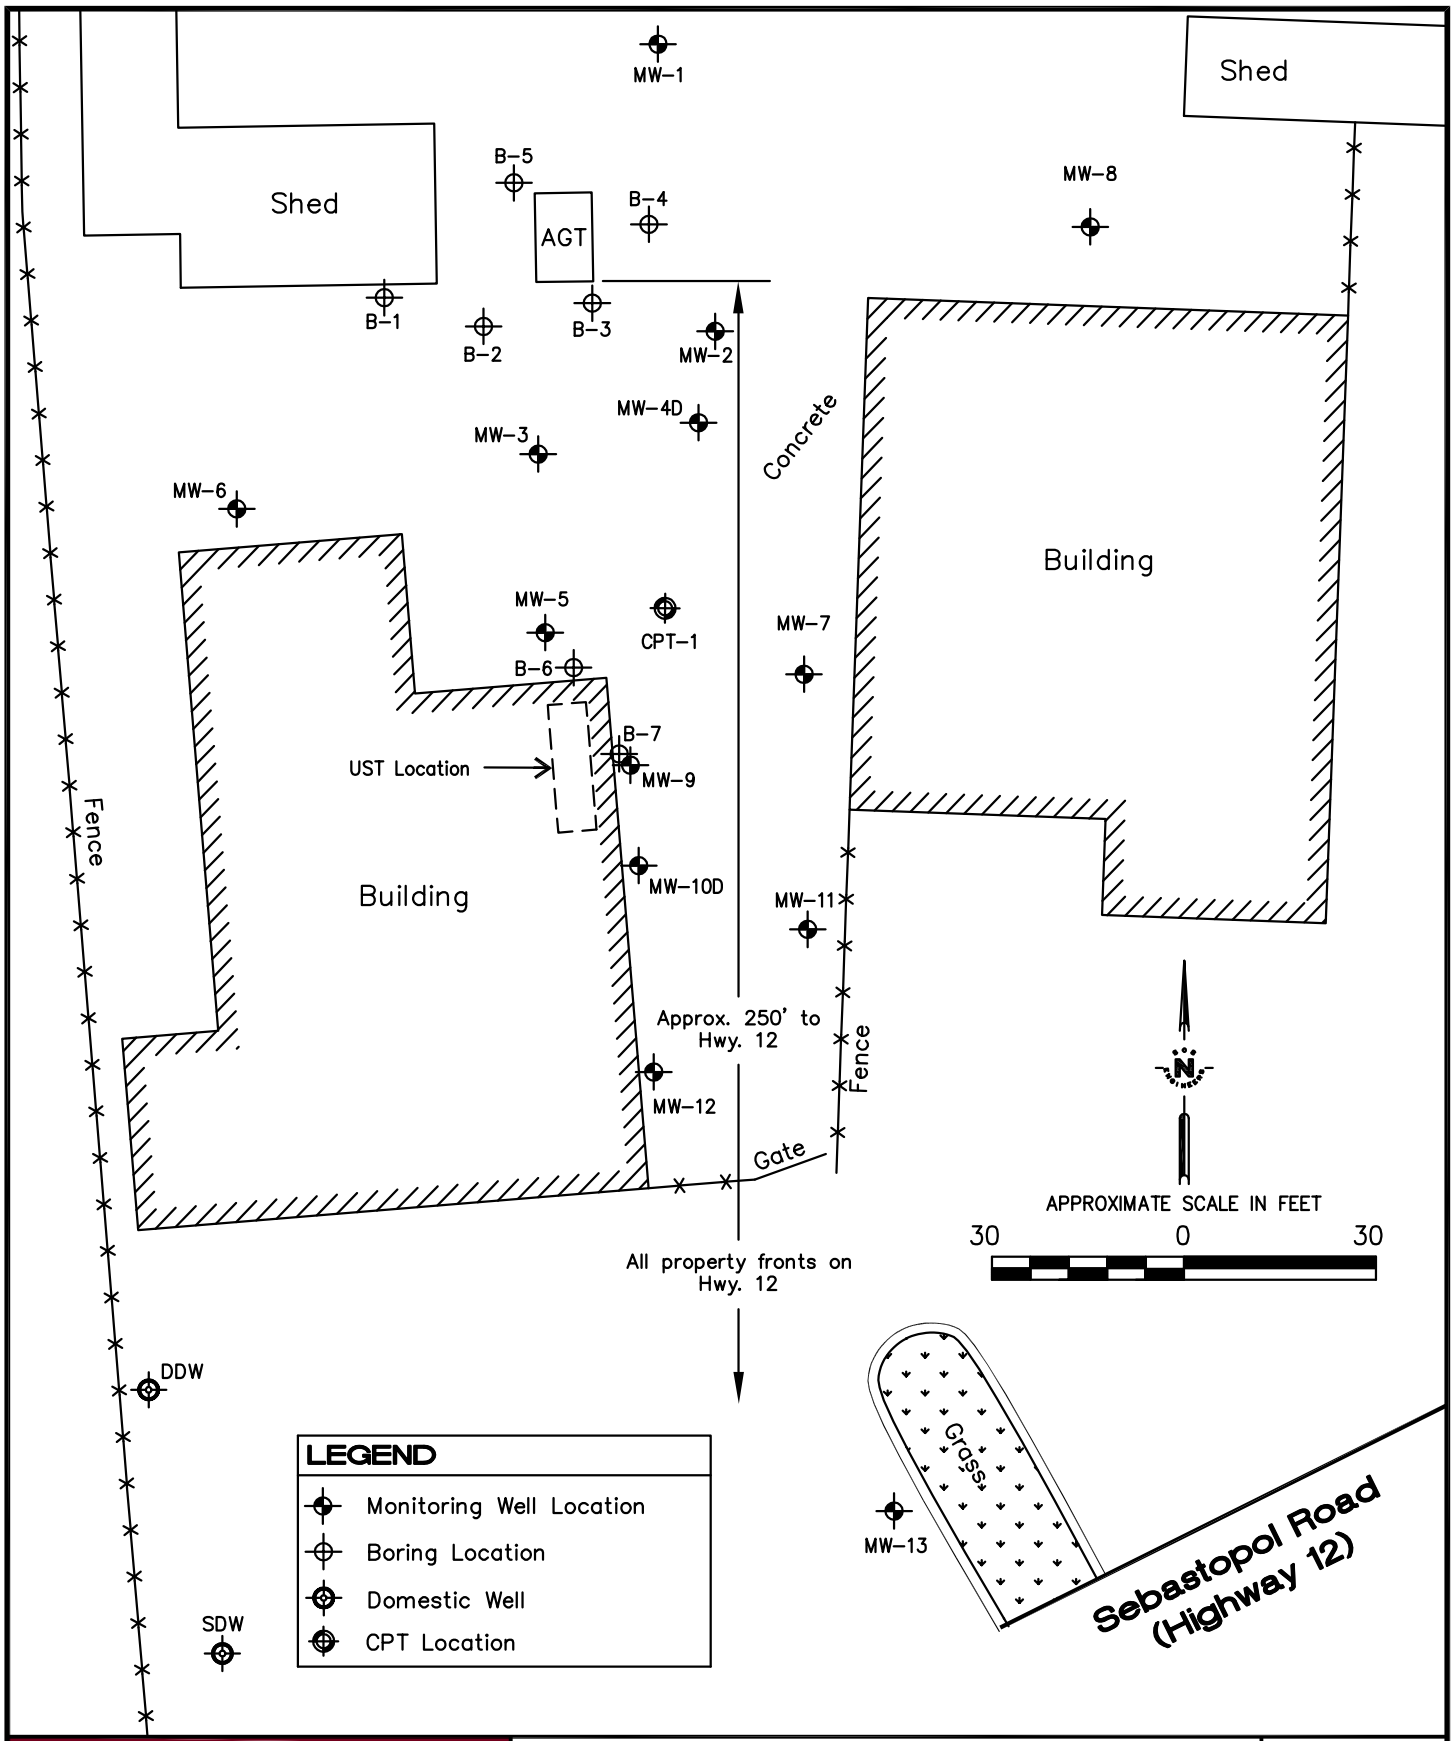

SCS ENGINEERS

ENVIRONMENTAL CONSULTANTS

3645 WESTWIND BOULEVARD
SANTA ROSA, CALIFORNIA 95403
PH. (707) 546-9461 FAX. (707) 544-5769

PROJ. NO.: 3340.00	DWN. BY: AJH	ACAD FILE: 3340.00-SP2-3395
DATE: 2/14/05	CHK. BY:	APP. BY: SK

SHEET TITLE: SITE PLAN

PROJECT TITLE: WEEKS DRILLING AND PUMP
6100 SEBASTOPOL ROAD (HWY. 12)
SEBASTOPOL, CALIFORNIA

SCALE: 1" = 30'

FIGURE NO.: 2