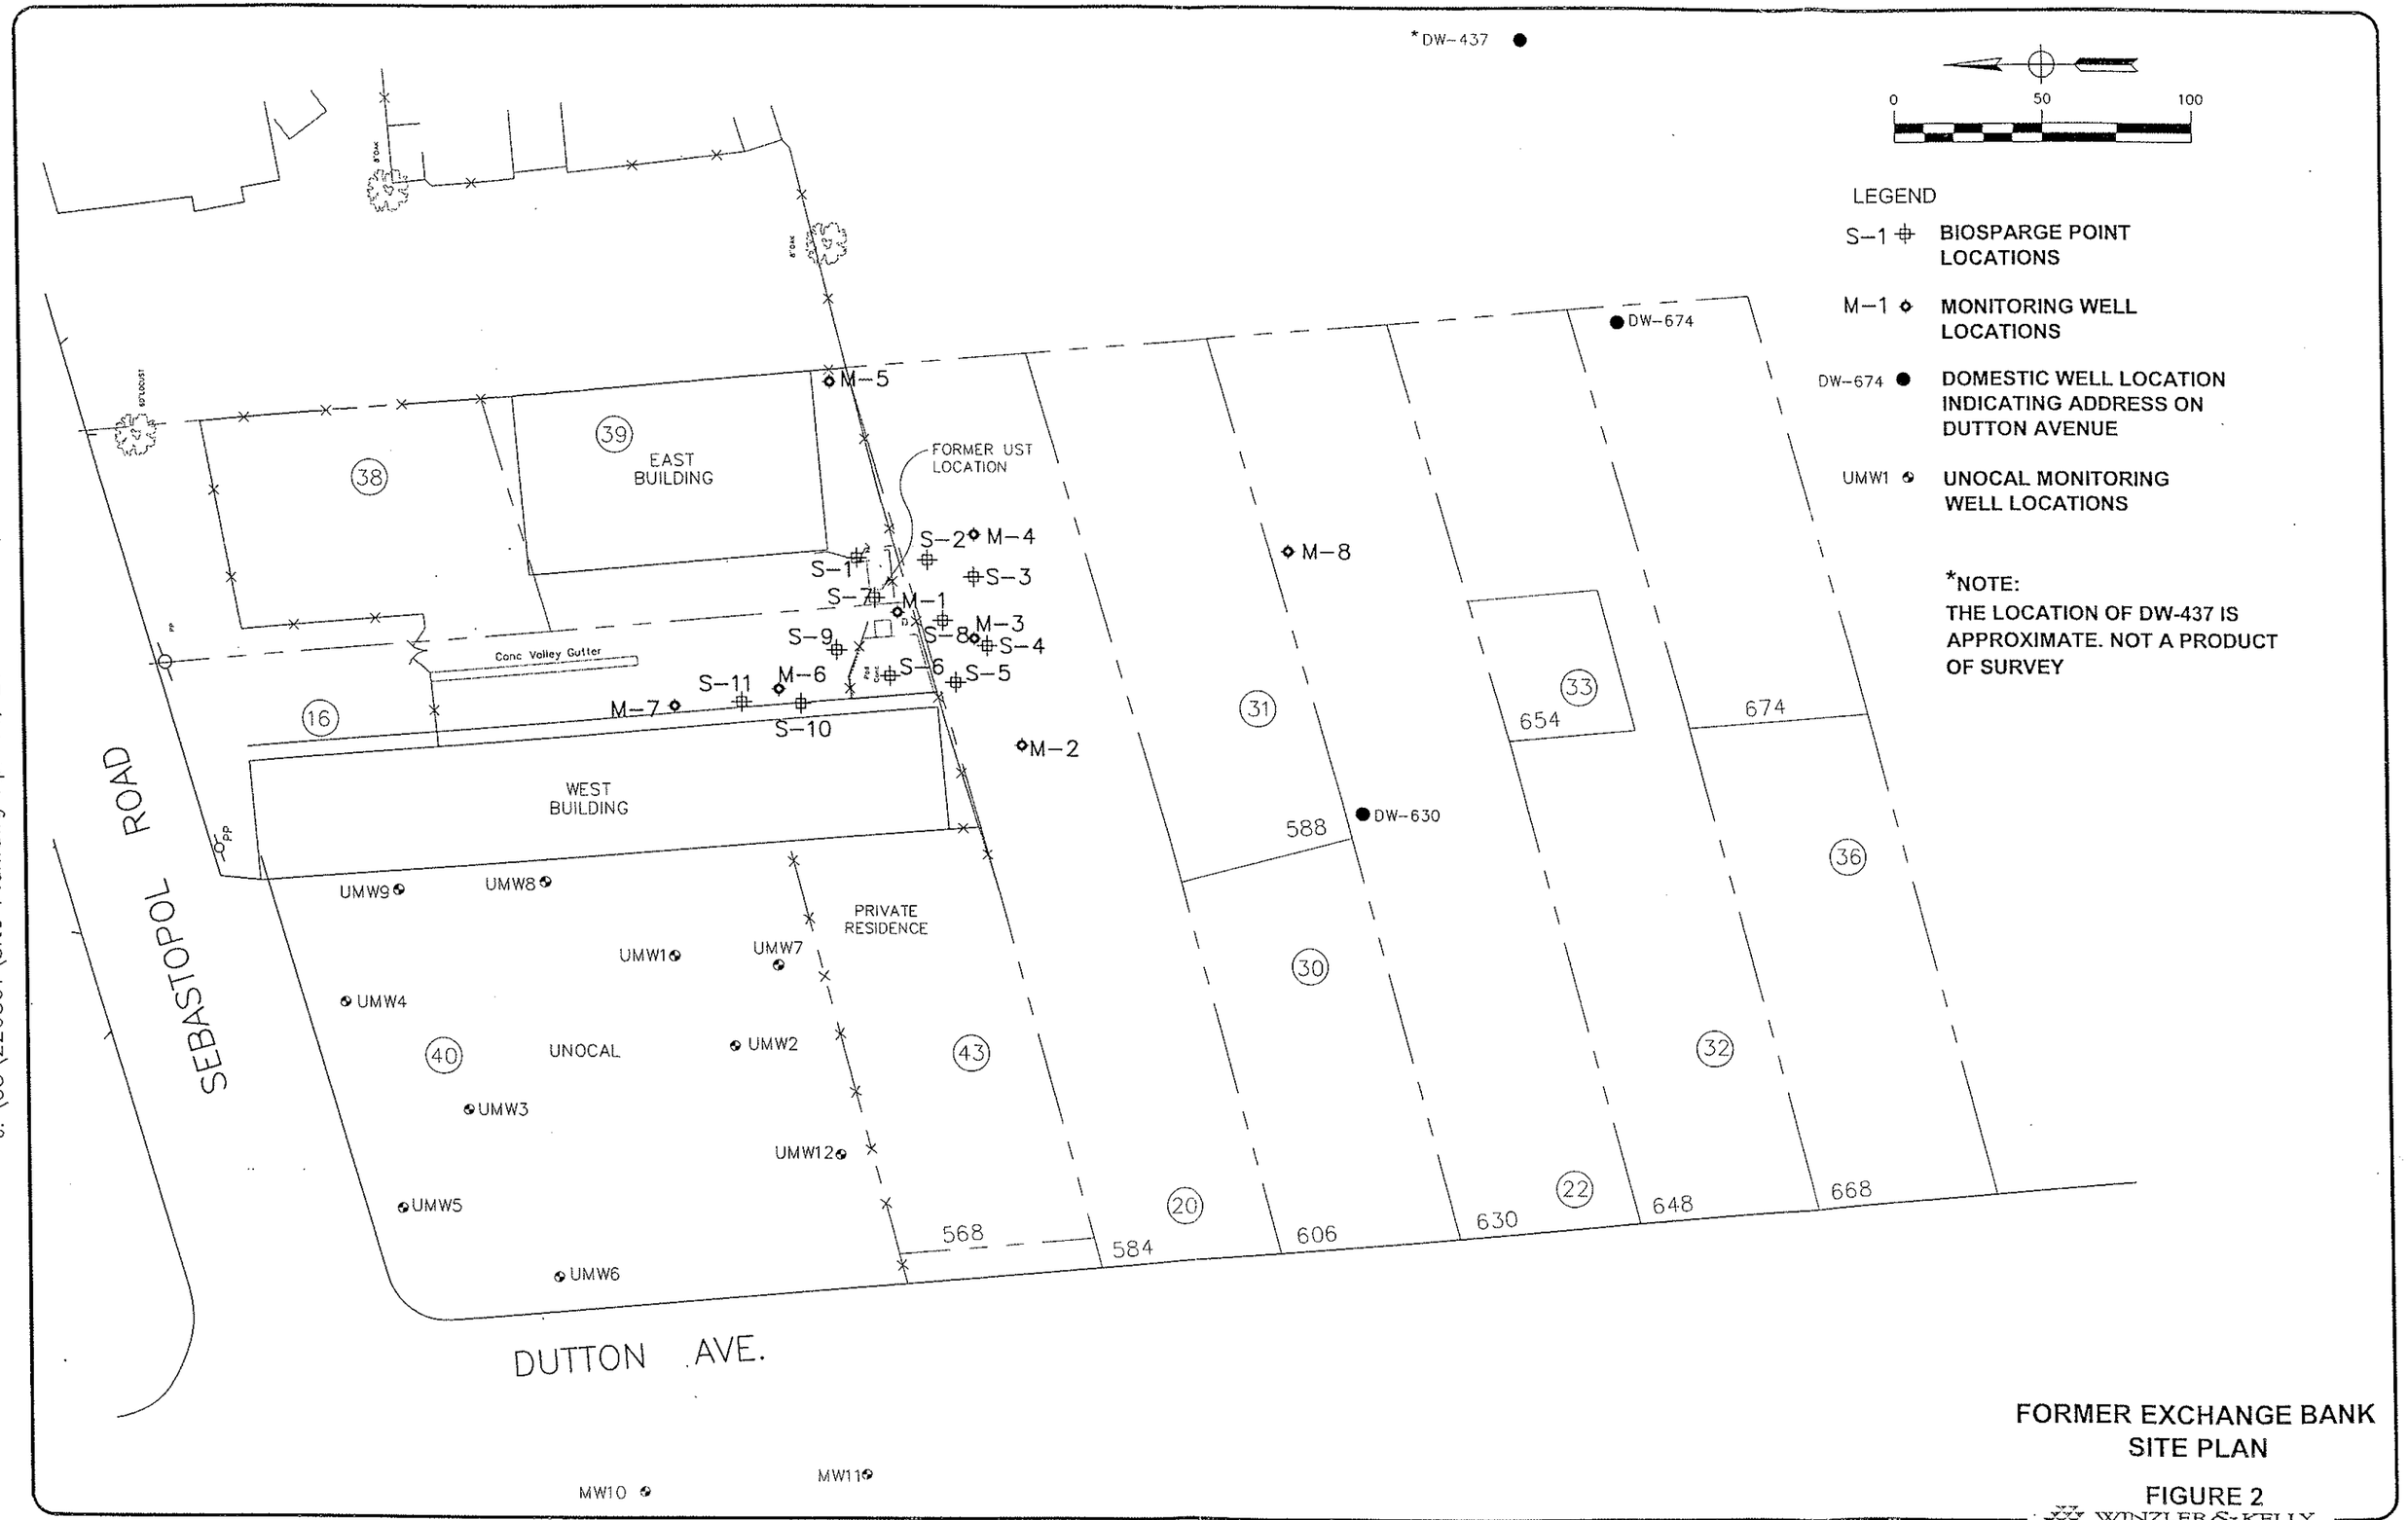

FORMER EXCHANGE BANK
SITE PLAN

FIGURE 2

WINZLER & KELLY
CONSULTING ENGINEERS

J:\03\220801\Site Plan.dwg Apr 14, 2005 - 4:46pm