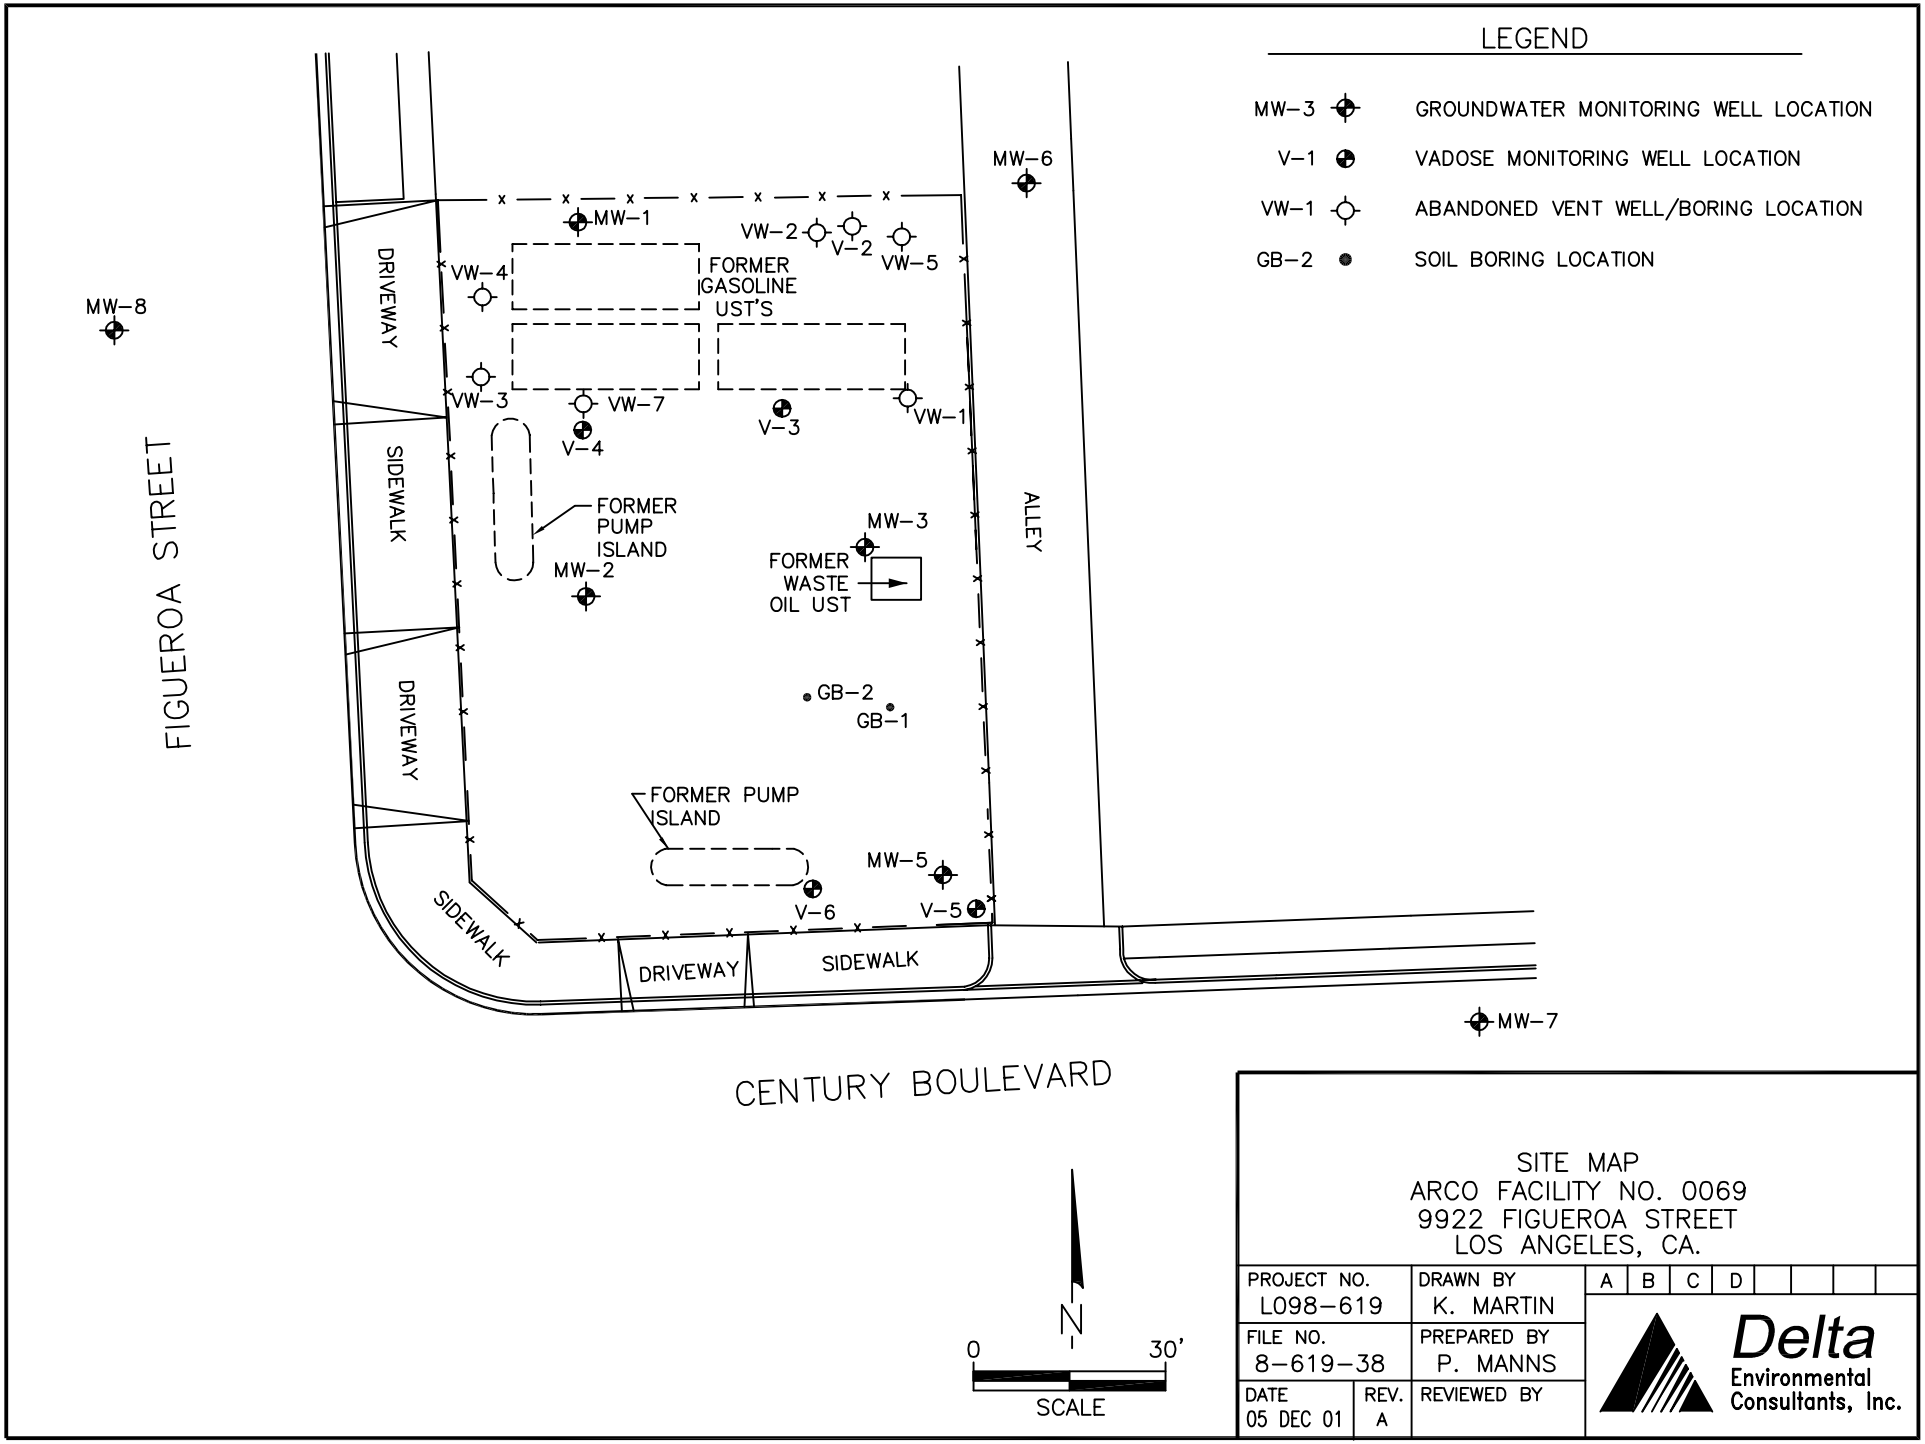

SITE MAP
ARCO FACILITY NO. 0069
9922 FIGUEROA STREET
LOS ANGELES, CA.

PROJECT NO. L098–619	DRAWN BY K. MARTIN	A B C D
FILE NO. 8–619–38	PREPARED BY P. MANNS	Delta Environmental Consultants, Inc.
DATE 05 DEC 01 / REV. A	REVIEWED BY	