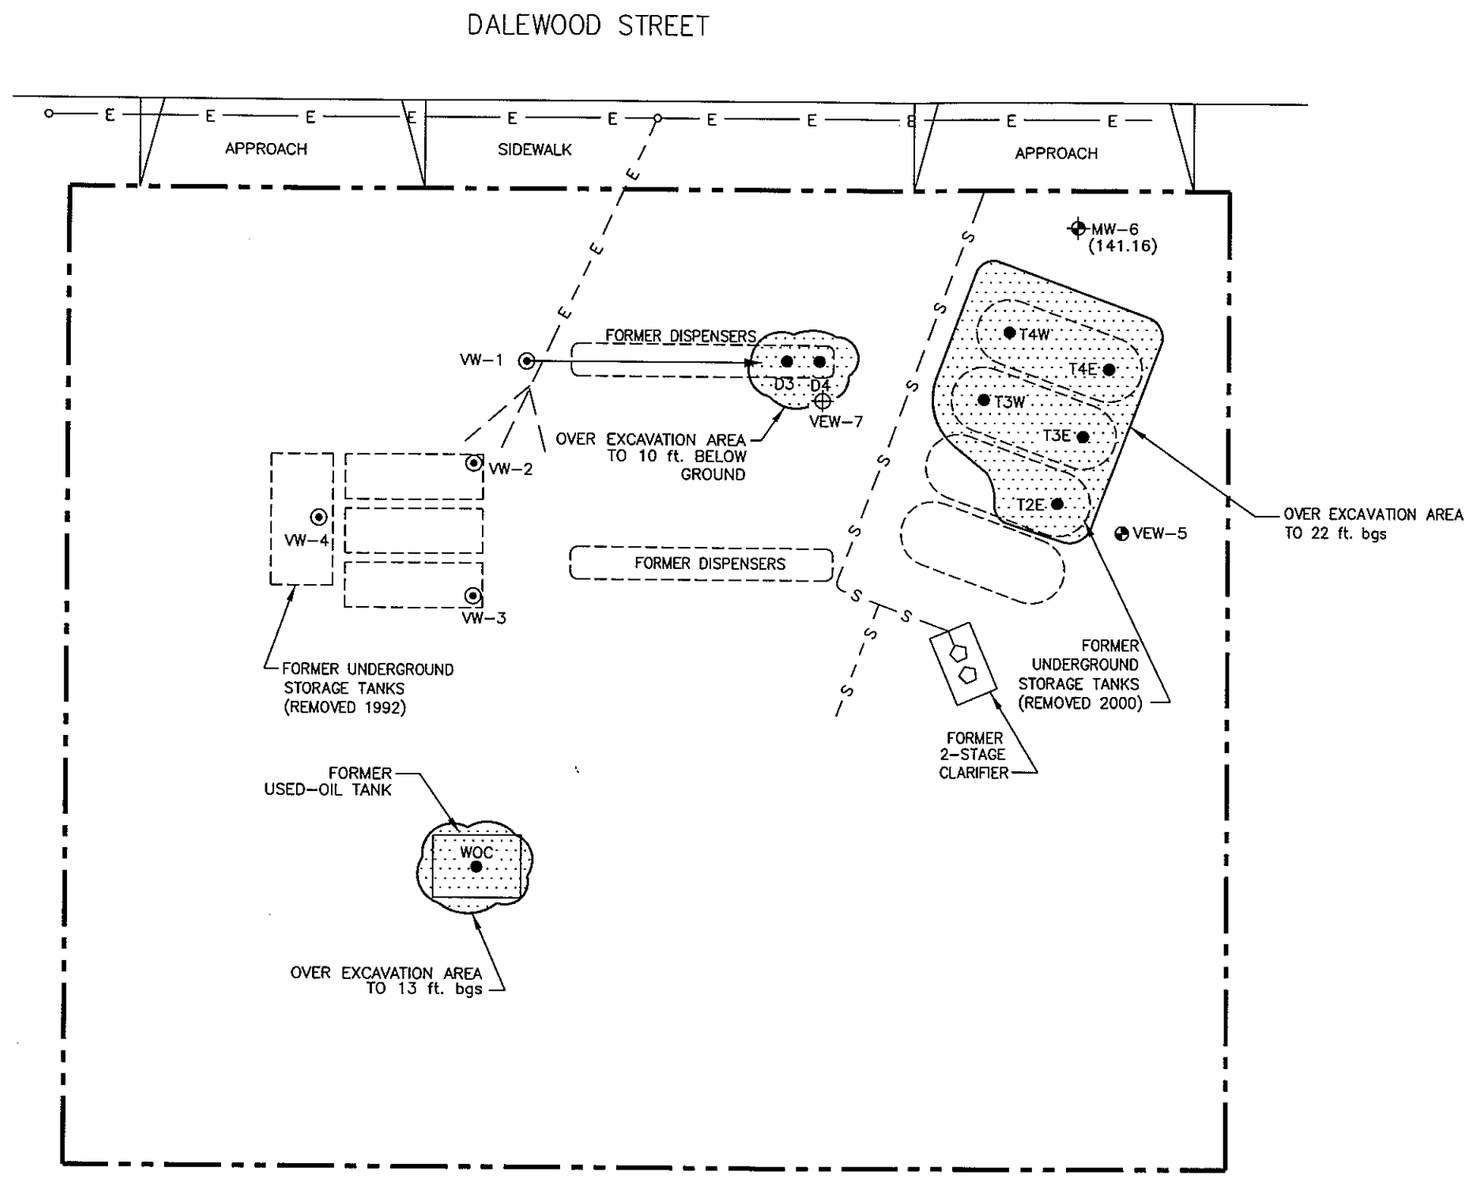

LEGEND

VEW-7	PROPOSED VAPOR EXTRACTION WELL LOCATION
MW-6	GROUNDWATER MONITORING WELL LOCATION
VEW-5	VAPOR EXTRACTION WELL LOCATION
P1,D1,T1W	SOIL SAMPLE LOCATION
	PROPERTY LINE
—S— —S—	6" DIAMETER SEWER PIPE
—E— —E—	OVERHEAD ELECTRIC LINE
—E— —E—	UNDERGROUND ELECTRIC LINE
	OVER EXCAVATION AREA
(141.16)	DEPTH TO WATER IN FEET

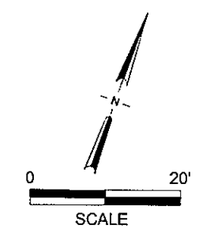

FIGURE 2
DEPTH TO WATER MAP
MAY 29, 2003
FORMER ARCO FACILITY NO. 1609
14614 DALEWOOD STREET
BALDWIN PARK, CA.

PROJECT NO. AM00-755	DRAWN BY K. MARTIN	A B D F32
FILE NO. A0-755-02	PREPARED BY P. MANNS	Delta Environmental Consultants, Inc.
DATE 24 JUN 03 / REV. 0	REVIEWED BY	