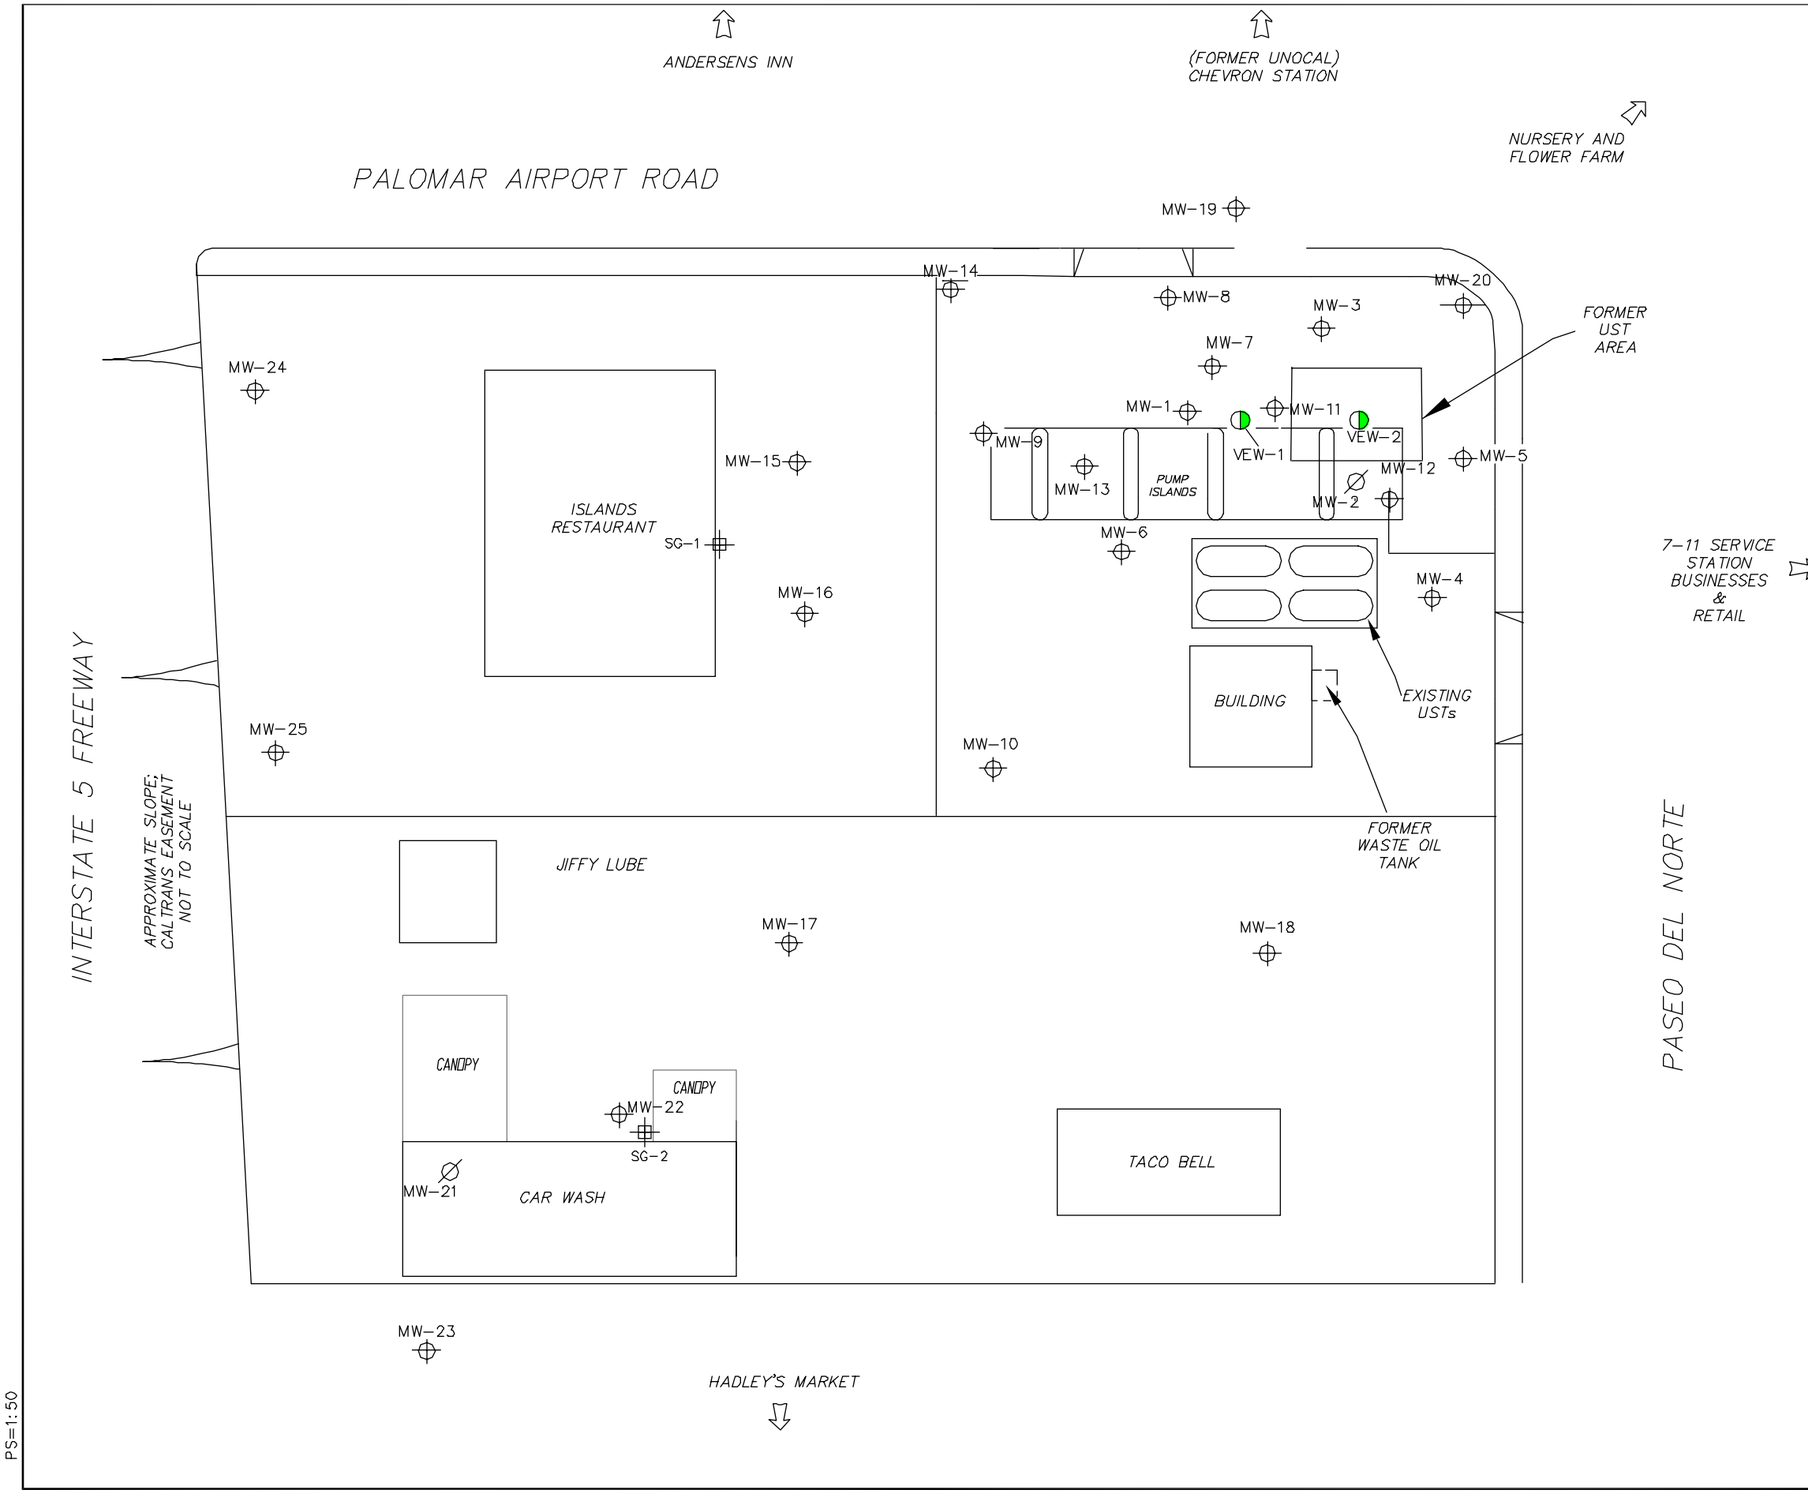

N

LEGEND

MW-22	Groundwater Monitoring Well
VEW-2	Vapor Extraction Well
SG-1	Soil Gas Probe
MW-2	Destroyed Monitoring Well

NOTES:

Modified from a map provided by Kleinfelder, 2/8/99. USTs = underground storage tanks. All dimensions and locations are approximate.

SCALE (FEET)

0 50

SITE PLAN

ExxonMobil Station 18-FYJ
899 Palomar Airport Road
Carlsbad, California

TRC

FIGURE 2

PS=1:50

SD/vol1/projects/mobil/18fyj/graphics/18fyj11x17.dwg 4/28/03 rmh