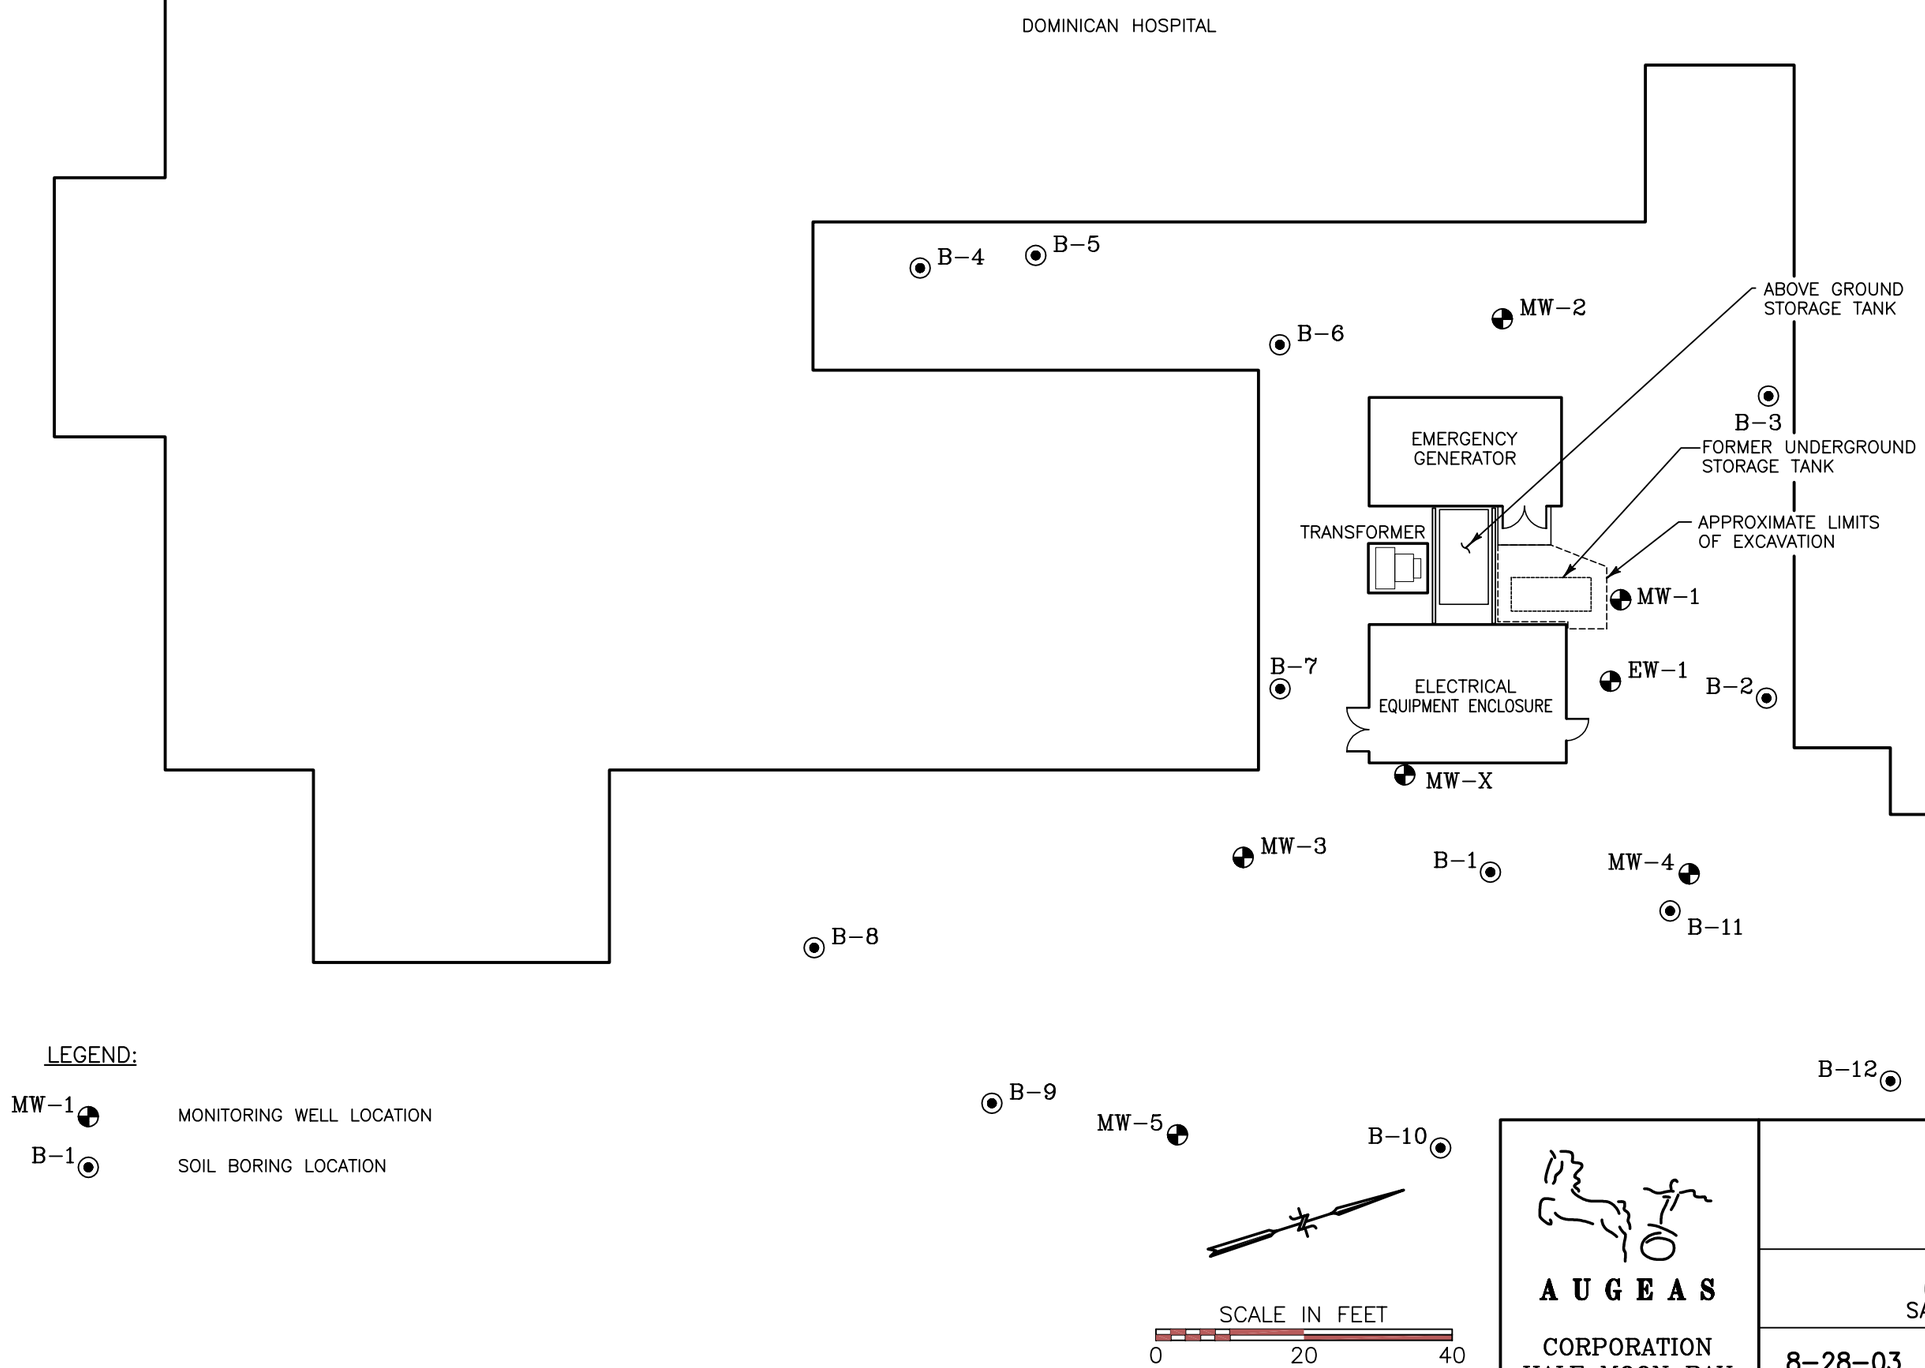

AUGEAS
CORPORATION
HALF MOON BAY

SITE PLAN

DOMINICAN HOSPITAL
610 FREDRICK STREET
SANTA CRUZ, CALIFORNIA

8-28-03

FIGURE 2

20030829.11554917 D:\Client Drawings\AUGEAS\610 FREDRICK STREET\08280301 610.dwg