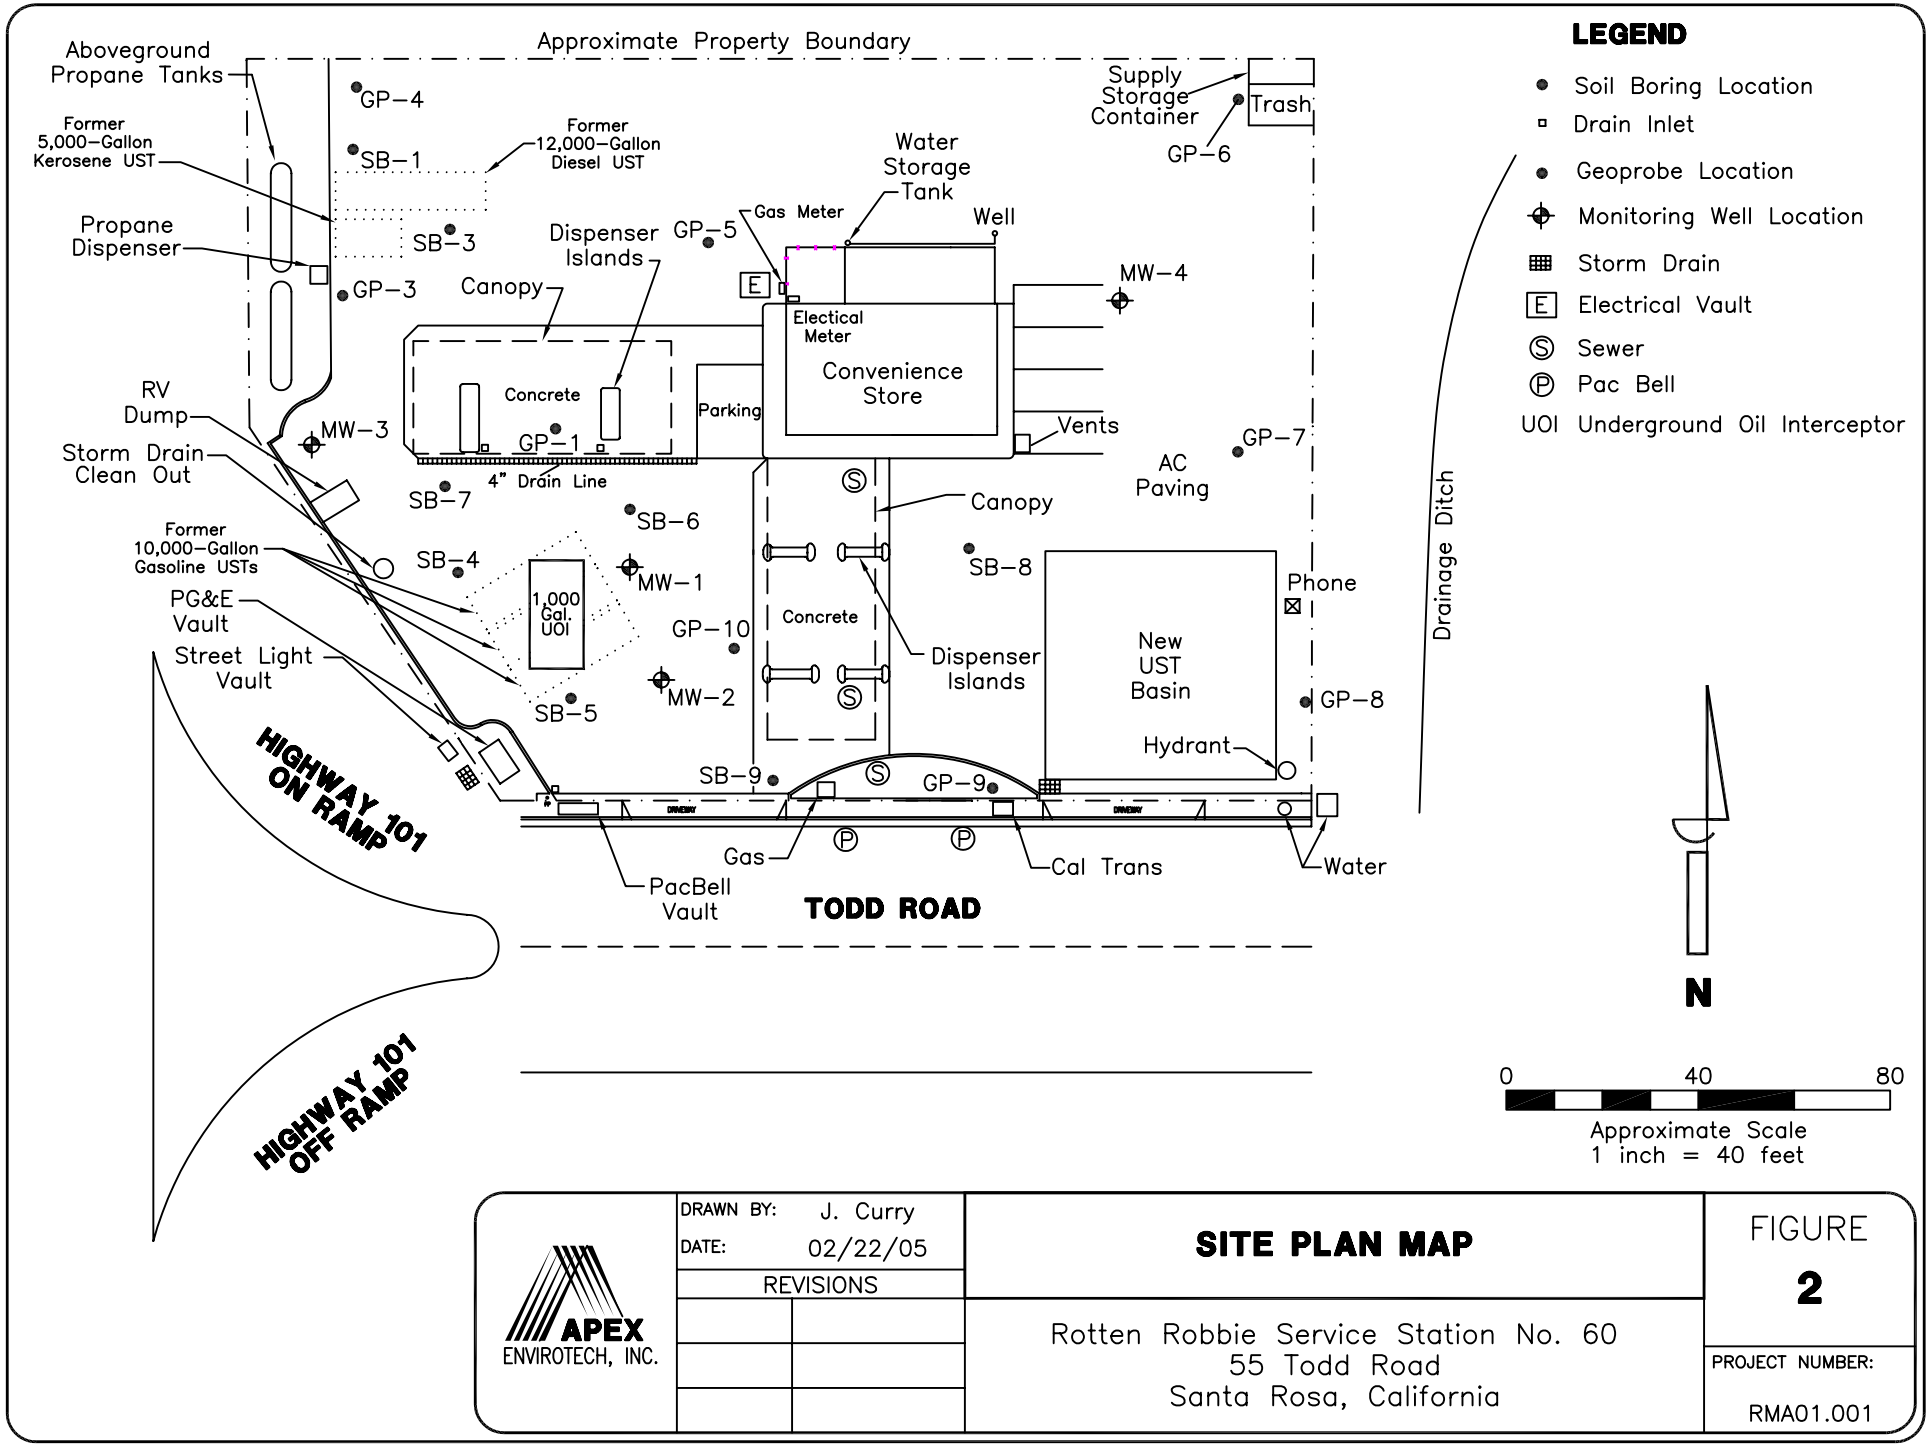

APEX ENVIROTECH, INC.

DRAWN BY: J. Curry

DATE: 02/22/05

REVISIONS

SITE PLAN MAP

Rotten Robbie Service Station No. 60
55 Todd Road
Santa Rosa, California

FIGURE **2**

PROJECT NUMBER: RMA01.001