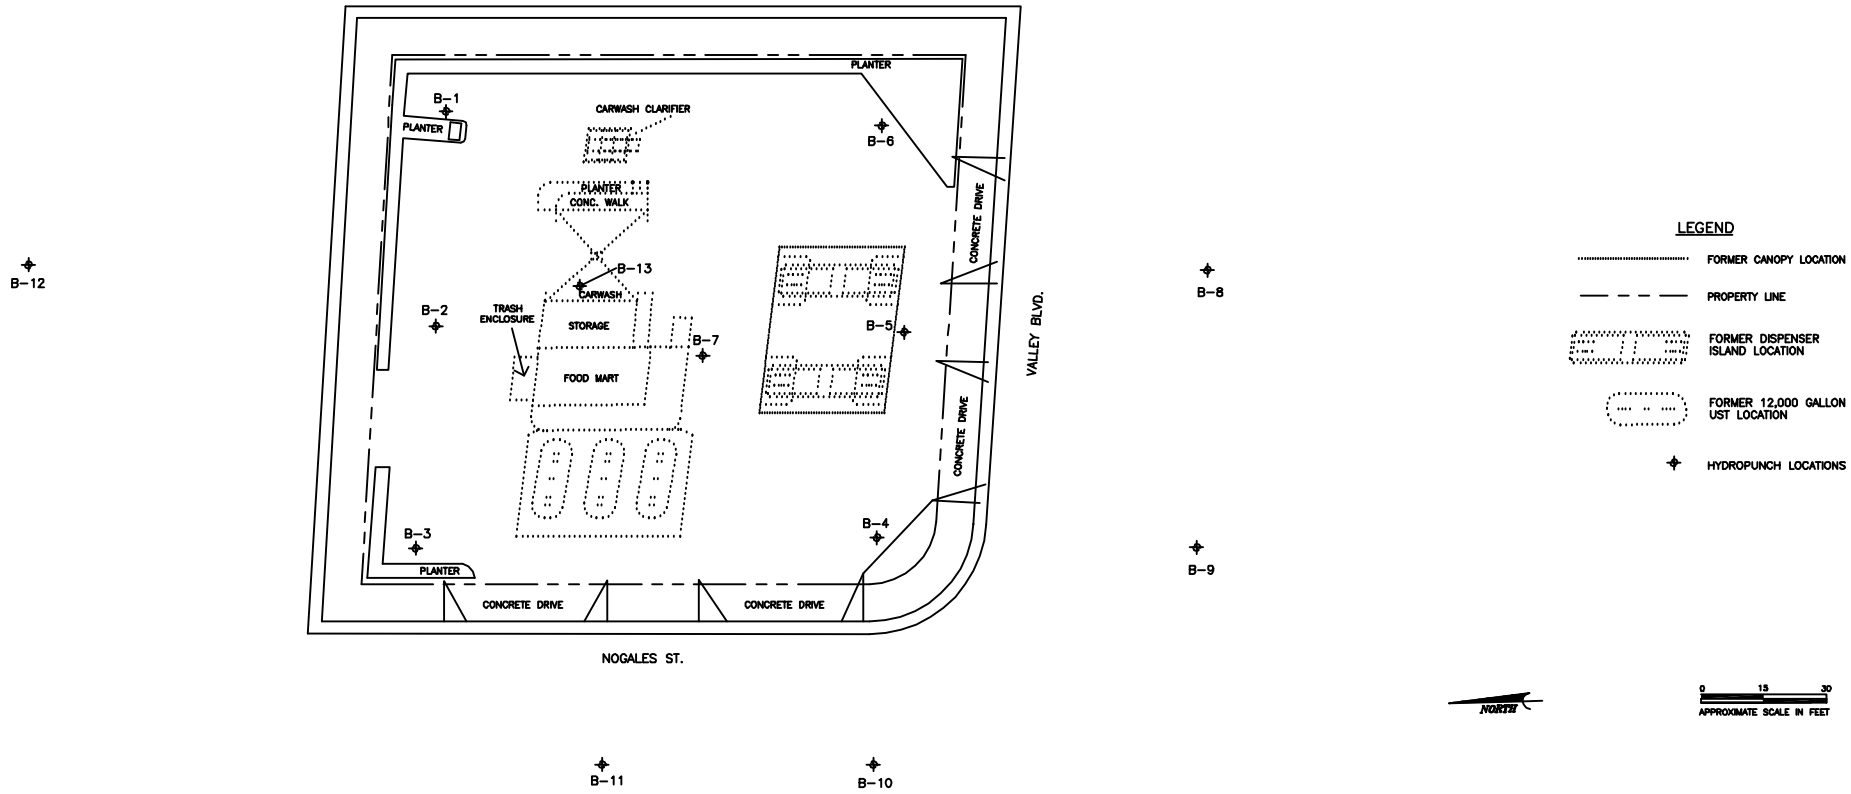

NorthShore Engineering, Inc.
2551 State St. Suite 226
Carlsbad, CA 92008
Tel: 760-729-9423
Fax: 760-721-9938

SITE PLAN

CLIENT:	Shell Oil Products, US Former Shell Service Station	PROJECT MANAGER: Marcos Silvestri	PROJECT NUMBER: NS-02-1037
LOCATION:	2701 EAST VALLEY BOULEVARD West Covina, California	DATE: February, 2003	FIGURE: 2