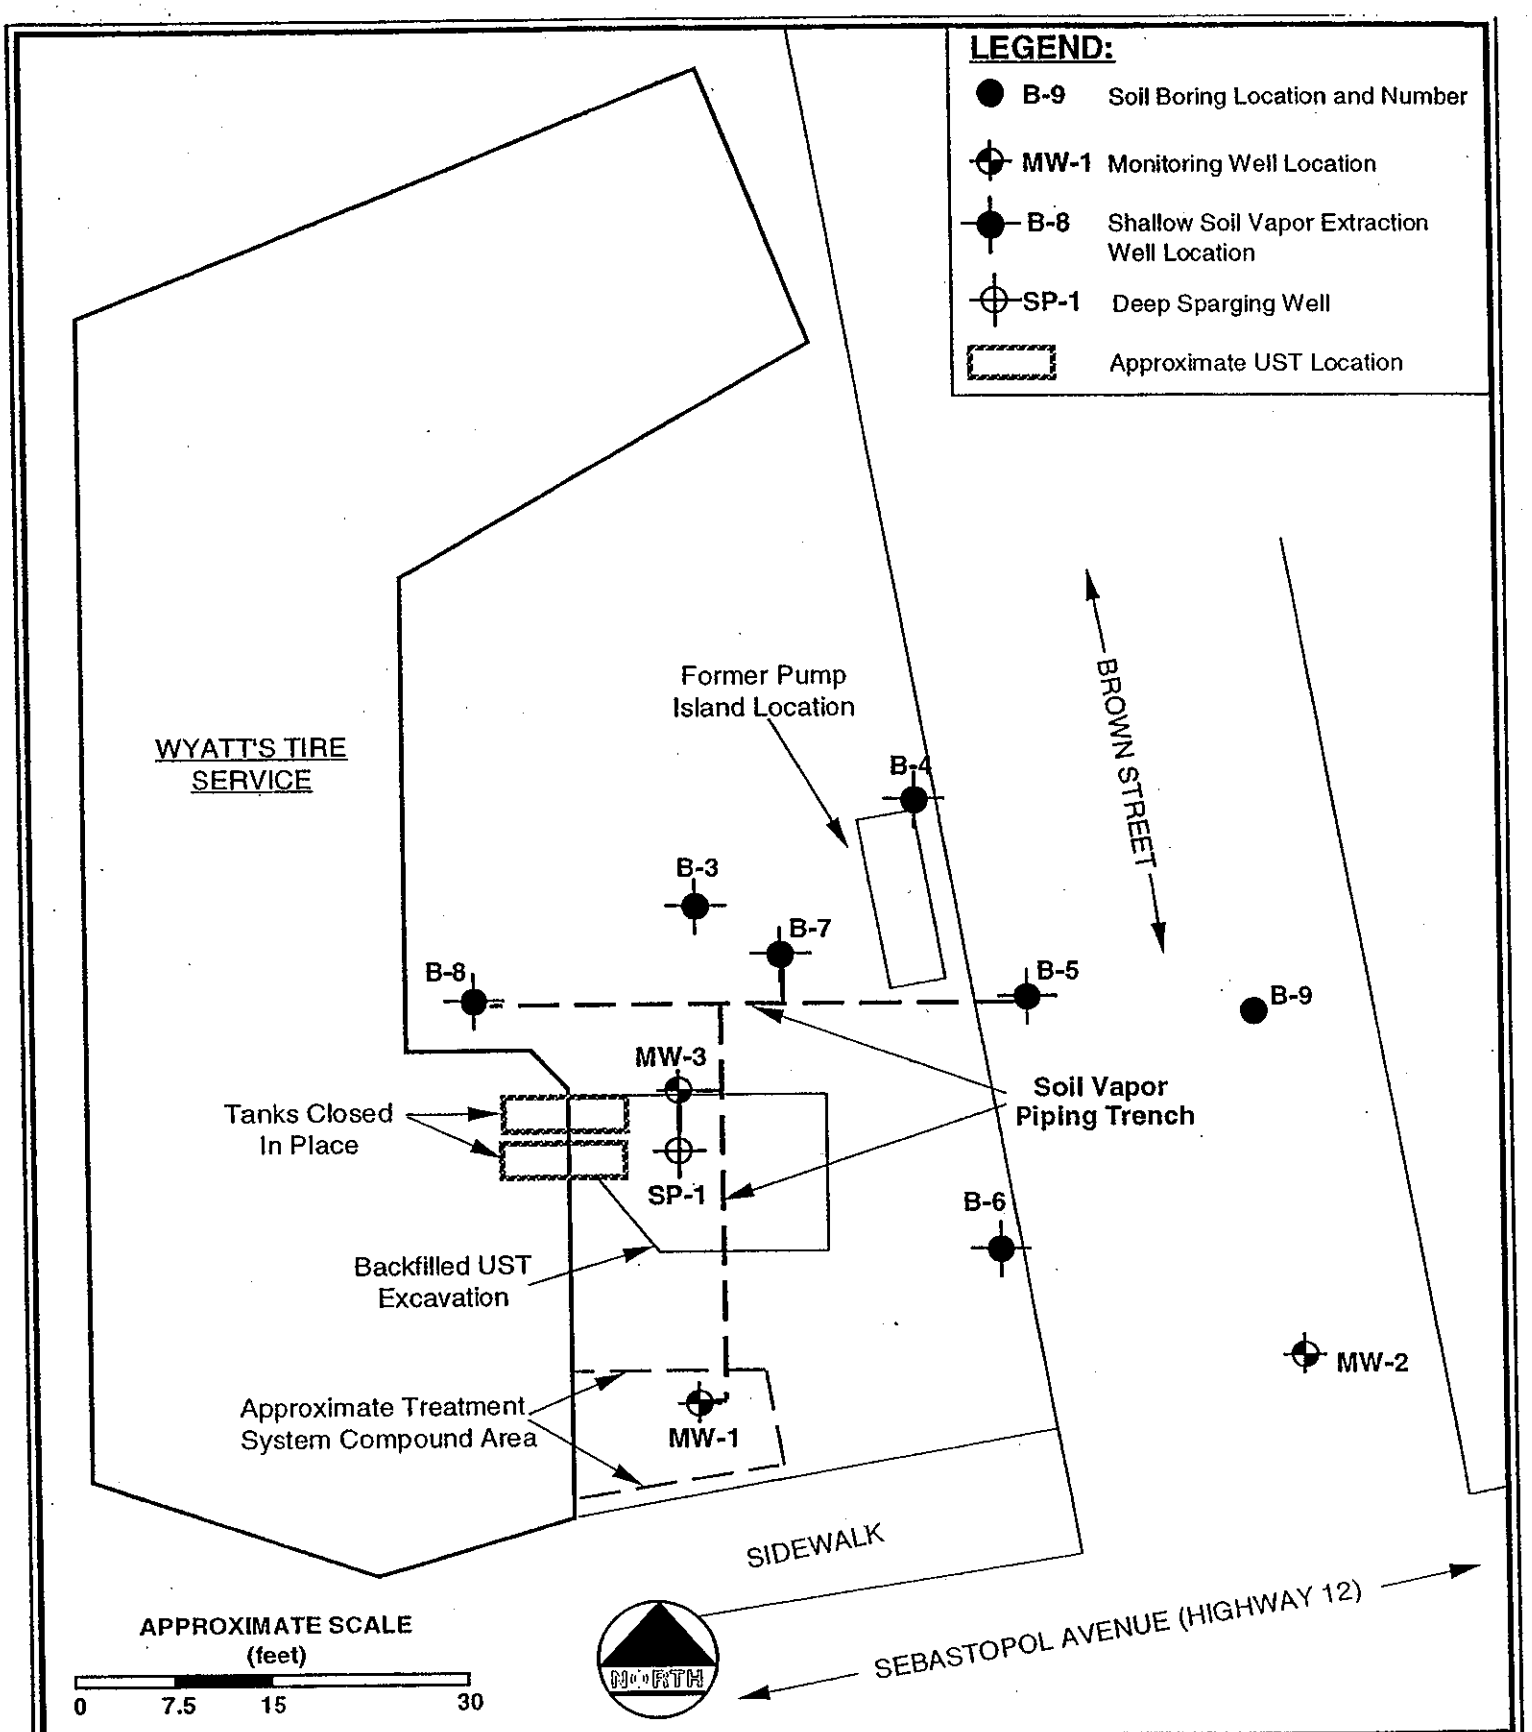

PROJECT NO.: 383.22			Brunsing Associates, Inc.	PLATE 2 SITE MAP 100 Brown Street Sebastopol, California
DRAWN BY:	MTE	10/26/00		
CHECKED BY:				
APPROVED BY:	DMC	8/20/01		
REVISED:				