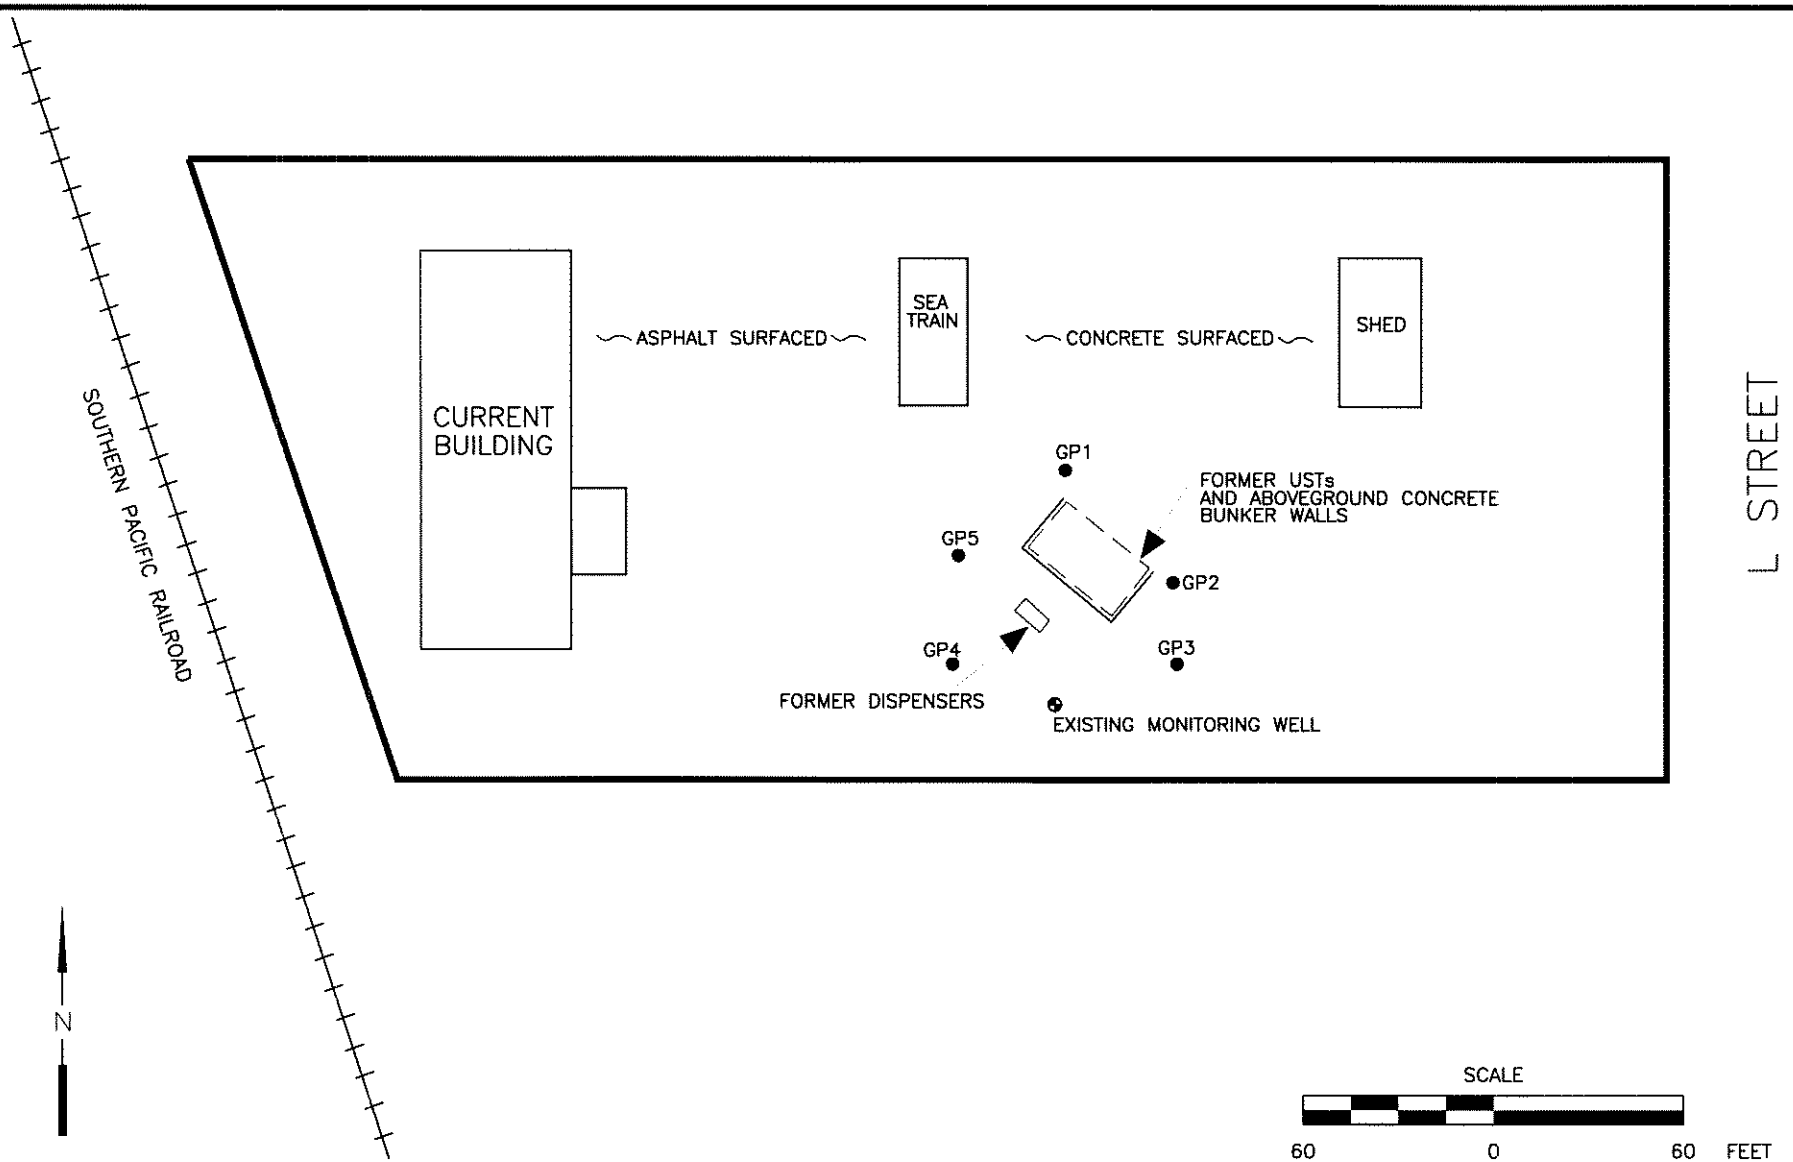

LEGEND:

- ◆ SITE WELL LOCATION
- ● SOIL BORING LOCATION

VATC ASSOCIATES INC.

FORMER GC & SP TRUCKING
2007 L STREET
NEWMAN, CALIFORNIA

SITE PLAN

PROJECT #: 54.24614.0001

DECEMBER 2005

FIGURE: 2