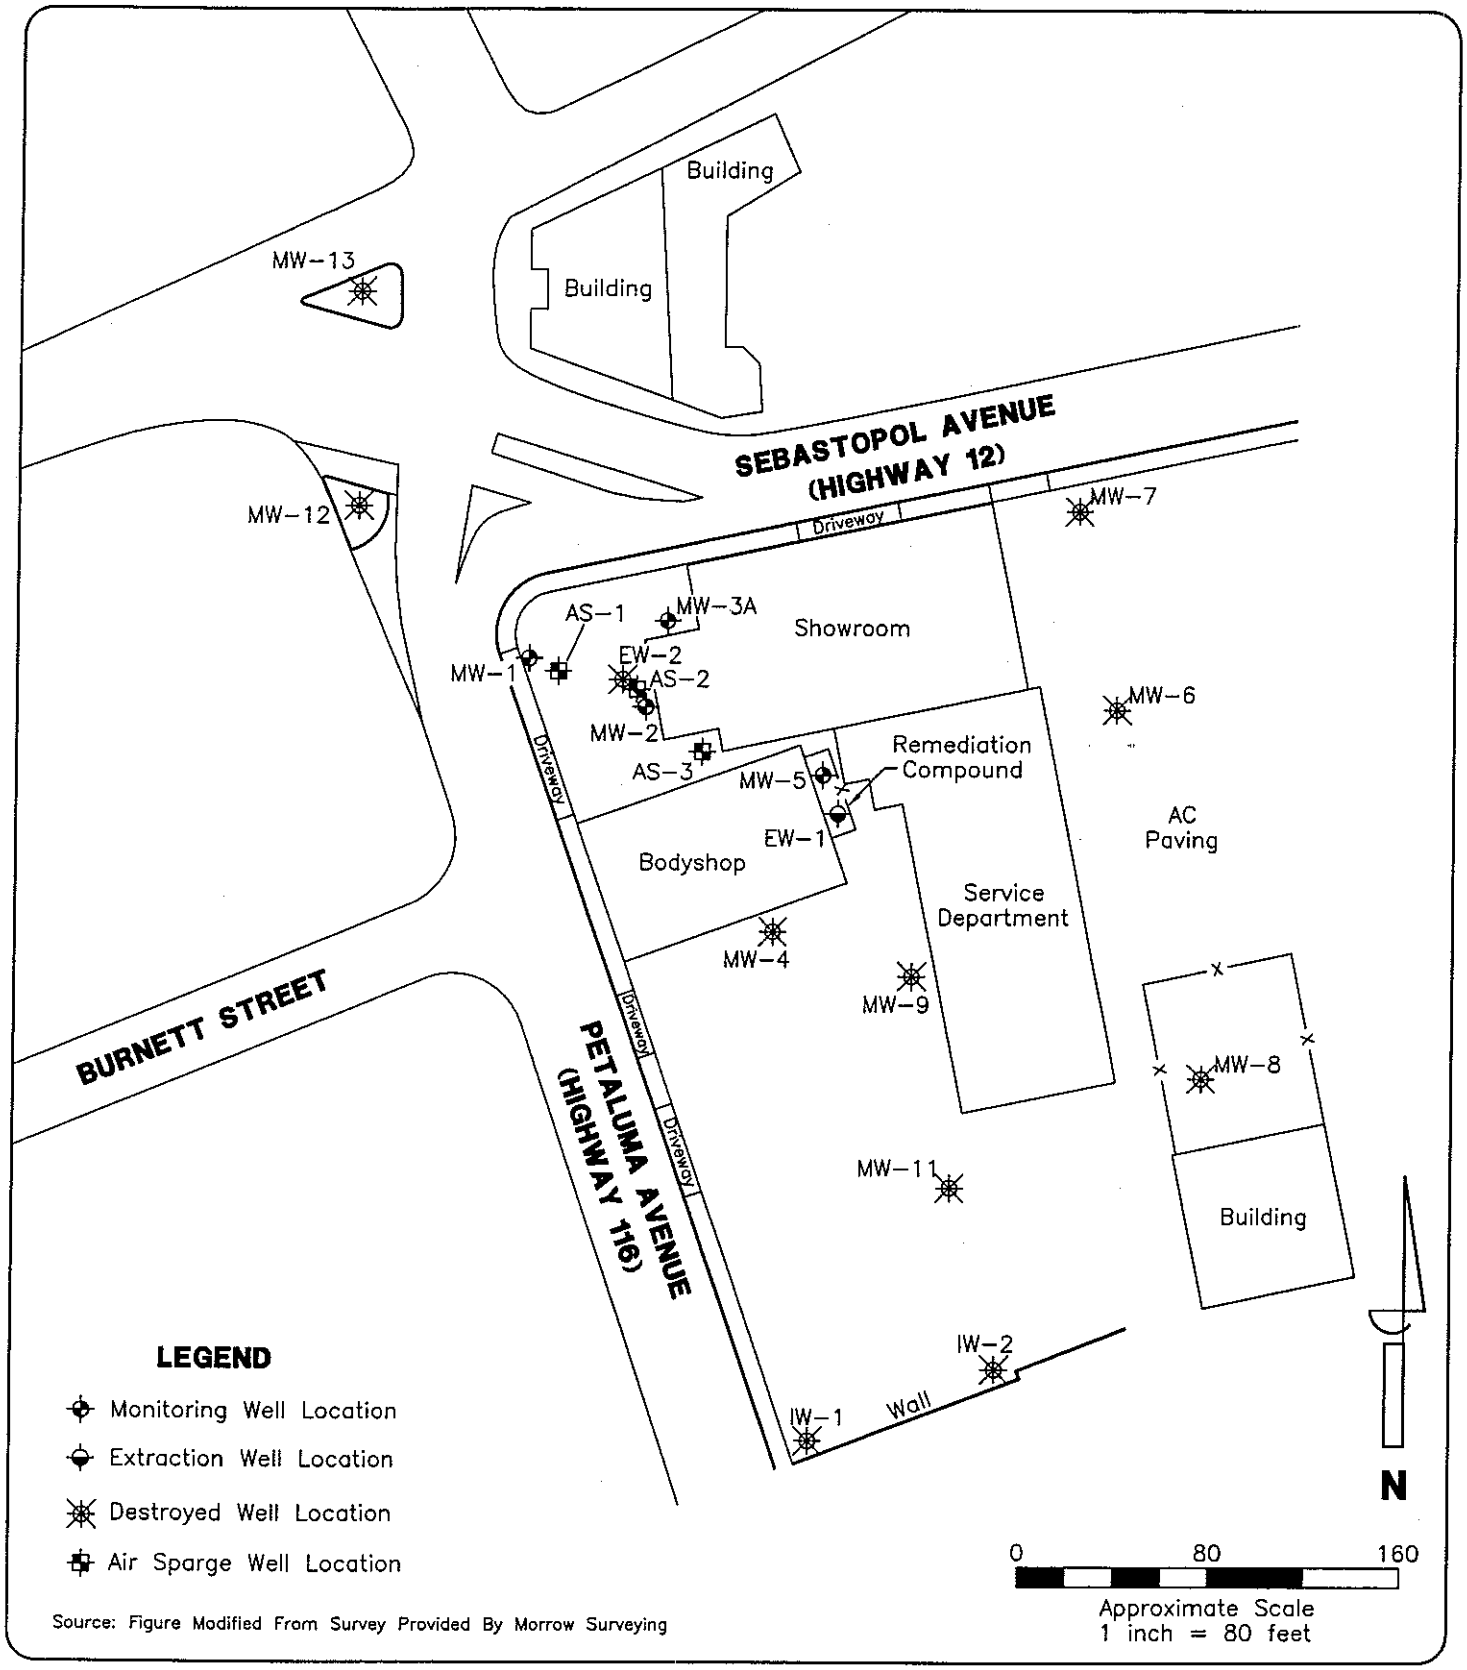

Source: Figure Modified From Survey Provided By Morrow Surveying

APEX ENVIROTECH, INC.	DRAWN BY: J. Curry DATE: 9/09/05 REVISIONS	**SITE PLAN MAP**	FIGURE **2**
		Pellini Chevrolet 6877 Sebastopol Avenue Sebastopol, California	PROJECT NUMBER: PEL01.002