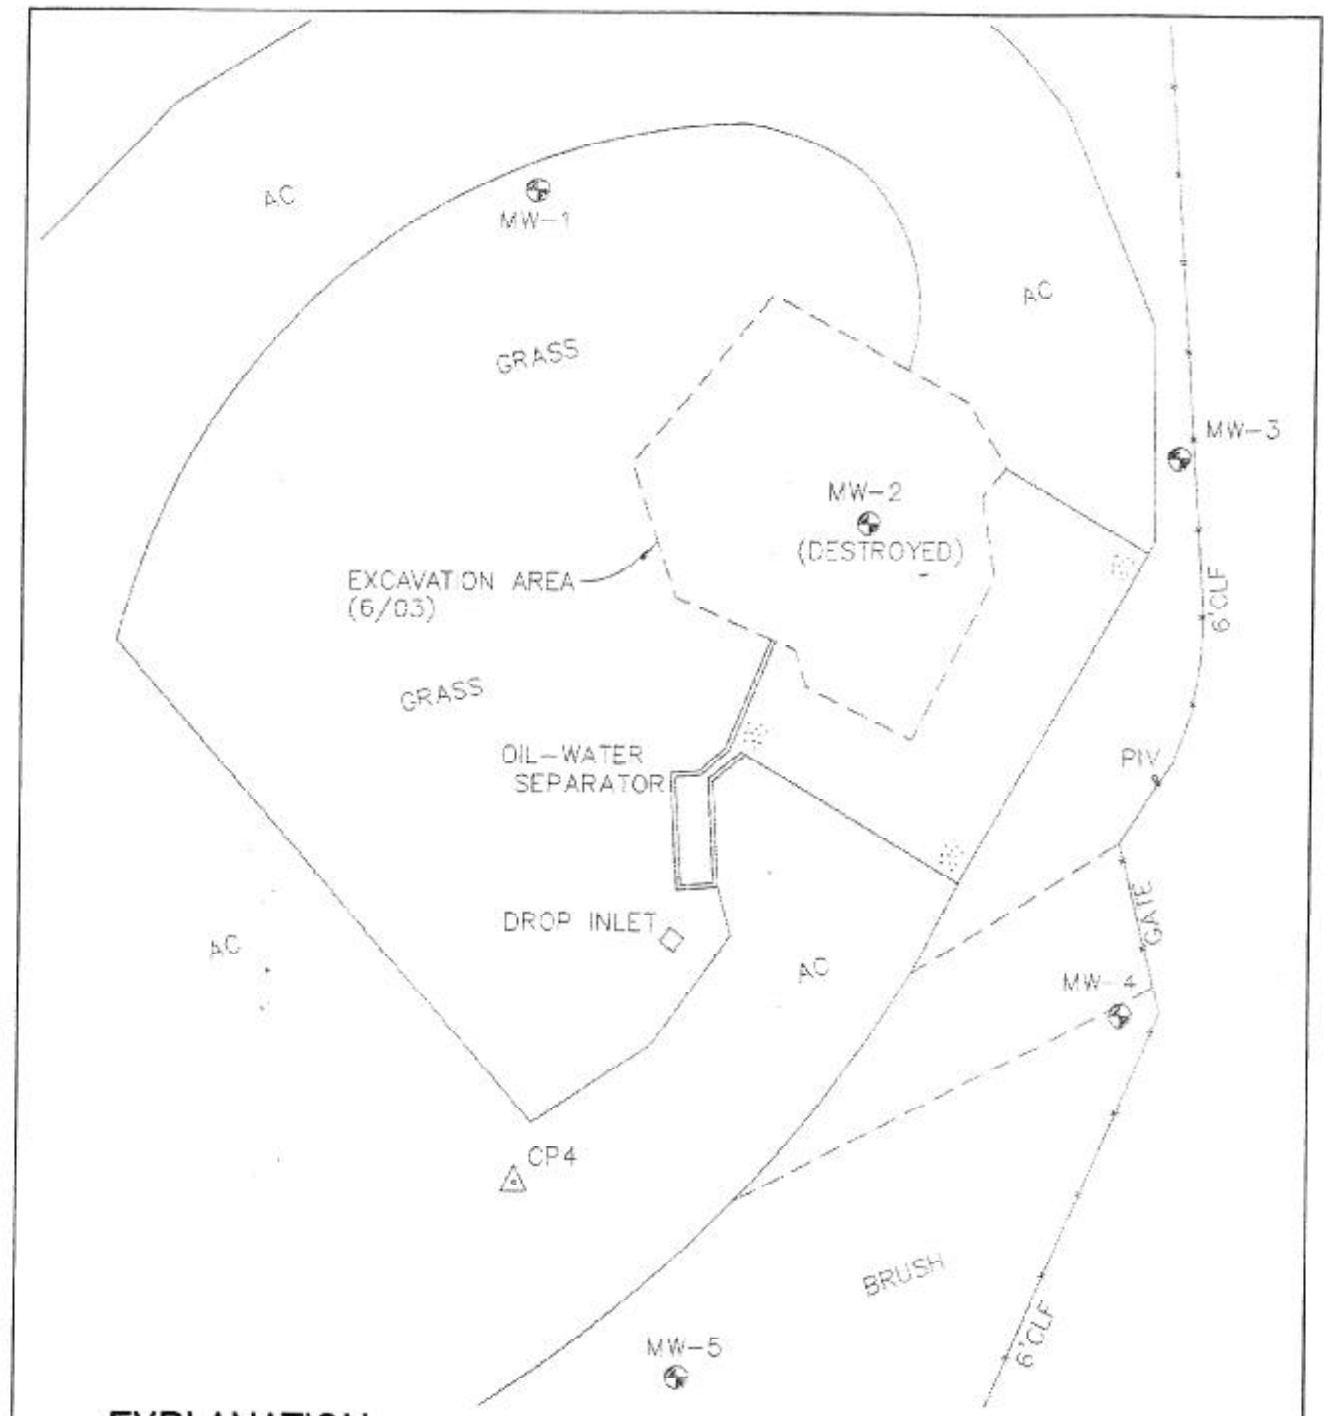

EXPLANATION

MW-3 *EXISTING MONITORING WELL LOCATION AND DESIGNATION*

N

1"=30'

SHN Consulting Engineers & Geologists, Inc.	Simpson Samoa Corporation Samoa Diesel AST Investigation Samoa, California		Site Plan SHN 000060
	OCTOBER 2003	000060-SI1	Figure 2