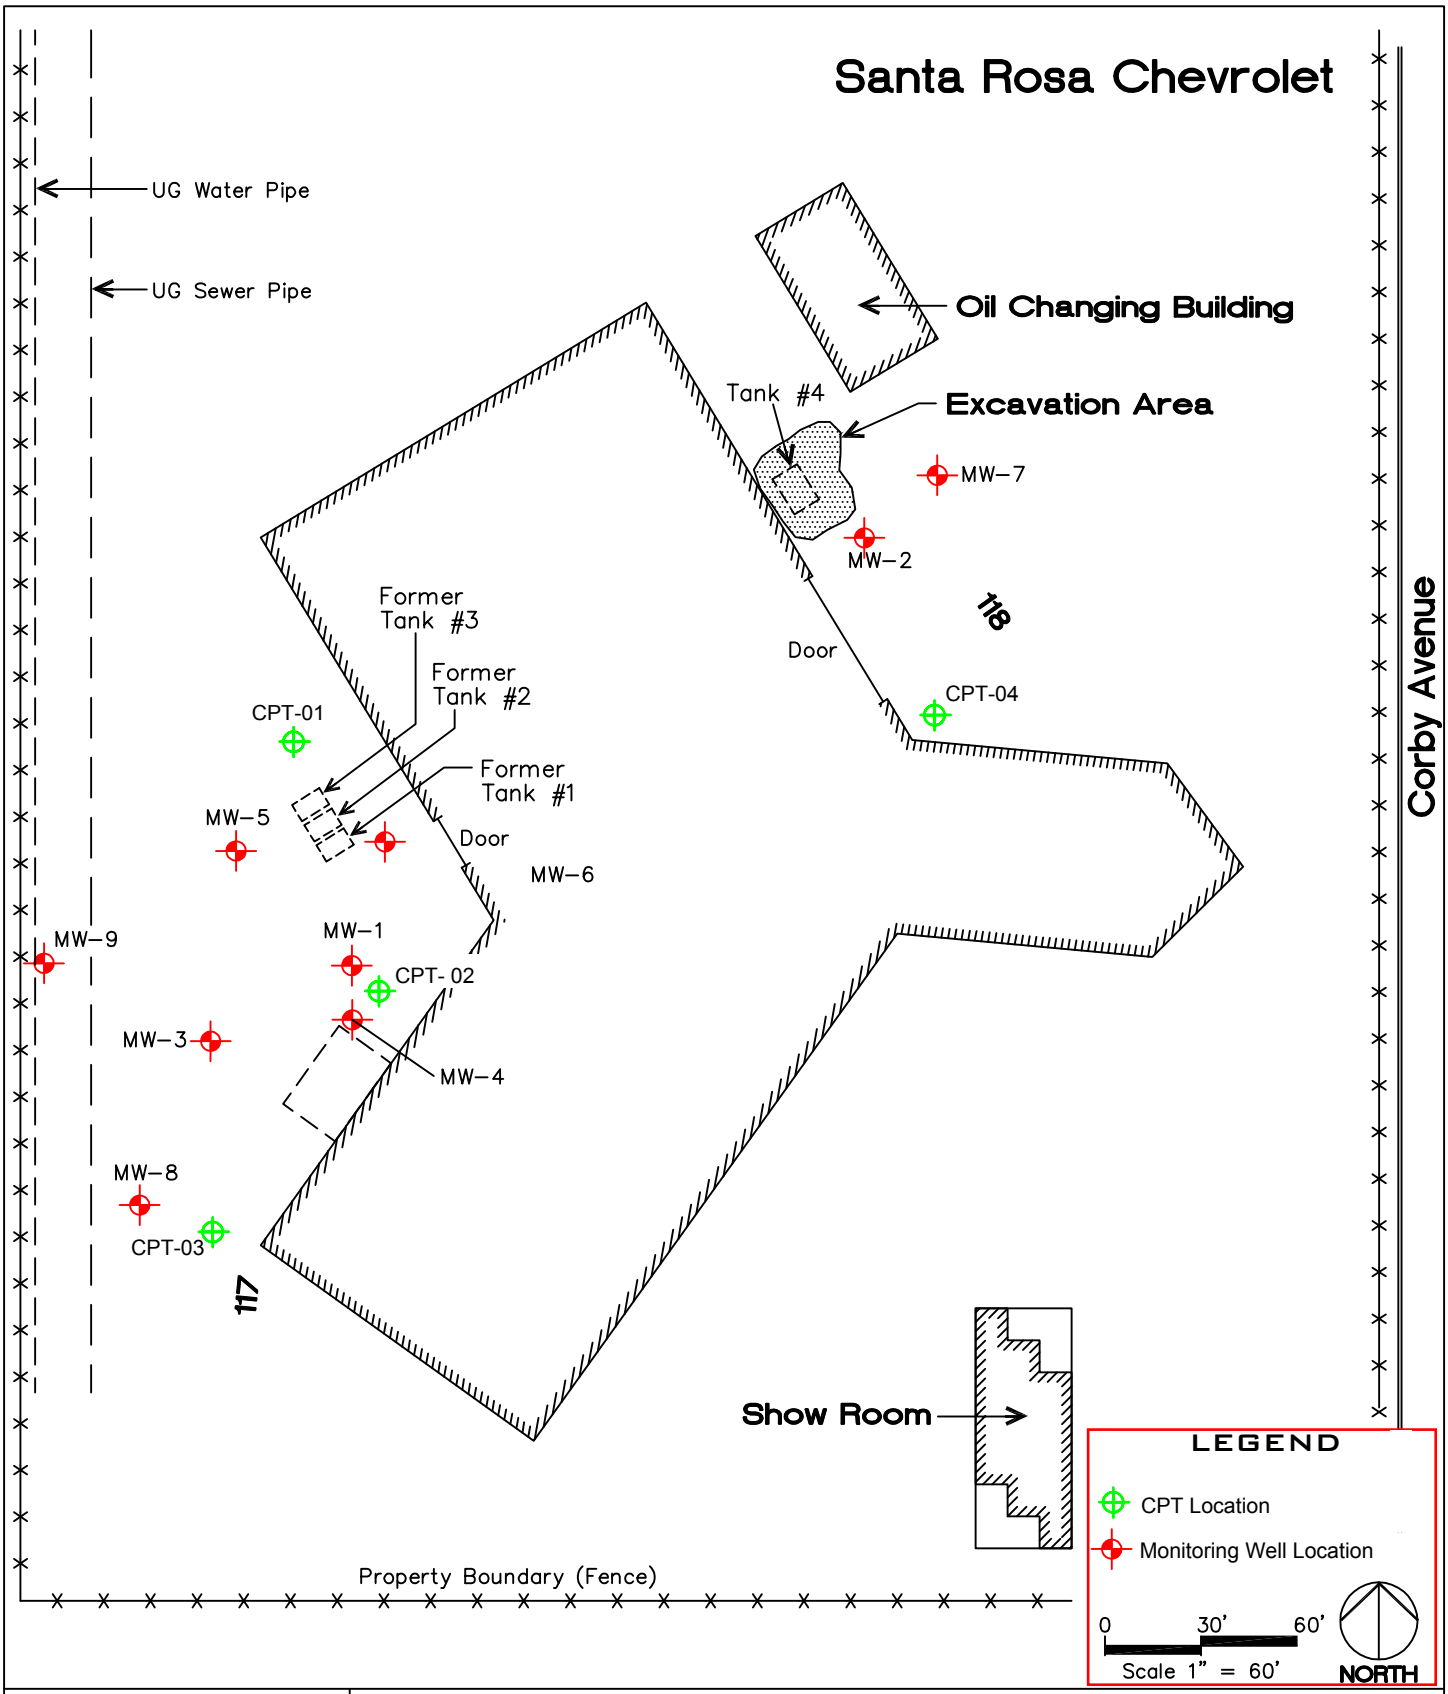

SCS ENGINEERS

3645 WESTWIND BOULEVARD
SANTA ROSA, CA 95403
Ph. (707) 546-9461
Fax (707) 544-5769

SITE PLAN
Location of CPT Borings

Santa Rosa Chevrolet
2770 Corby Avenue
Santa Rosa, California

FIGURE: 2

PROJECT NO.:	FILENAME:	DRAWN BY:	APPR. BY:	GPS DATE:	DATE:
301.00	301.00	ALP/JJM	GSJ		2/06/04