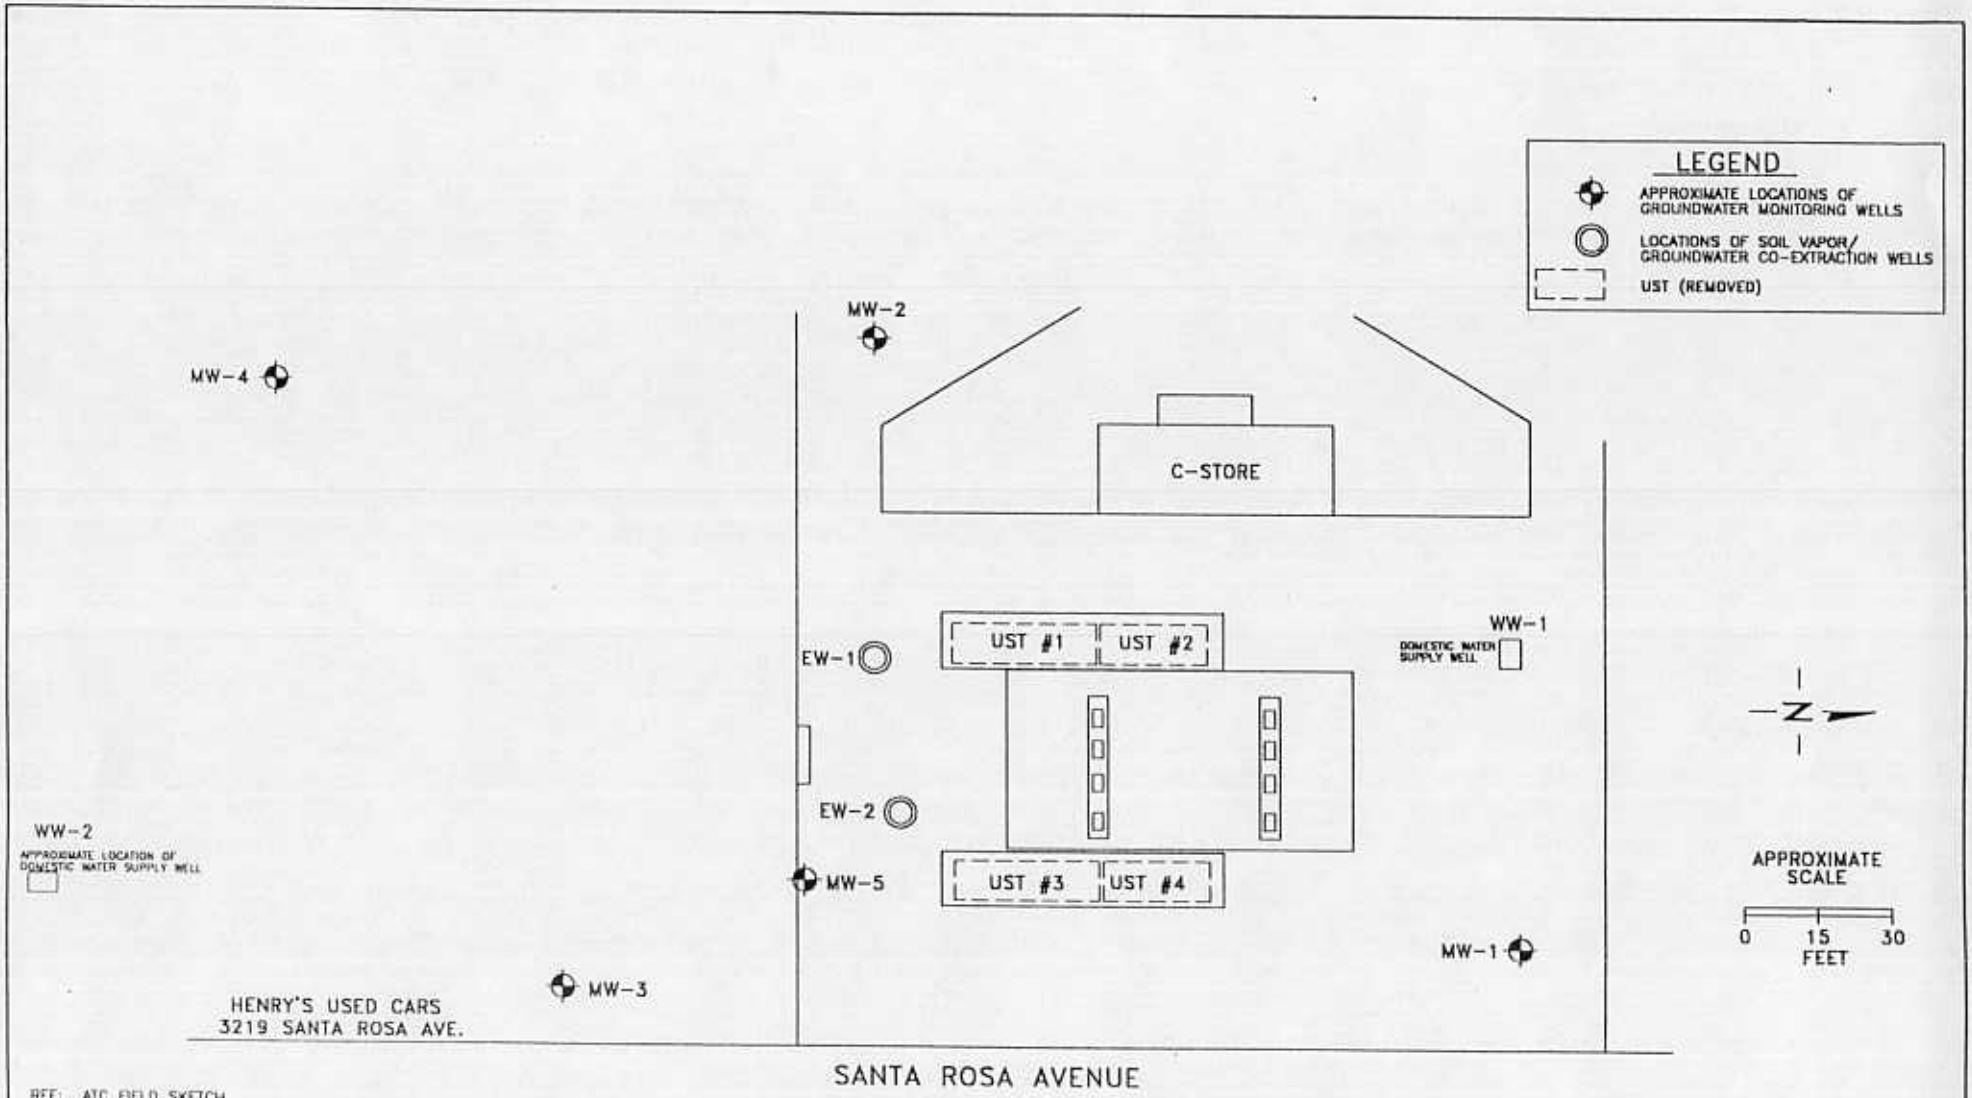

ATC ASSOCIATES INC. Environmental, Geotechnical and Materials Professionals	REVISED EC 04/23/01	REVIEWED BY	SITE PLAN SELF-MONITORING REPORT NO. 6 GASAMAT #953 3185 SANTA ROSA AVENUE SANTA ROSA, CALIFORNIA	FIGURE 2
	11 x 17 / 7551-SP	REVIEW DATE		PROJECT 17558.7551