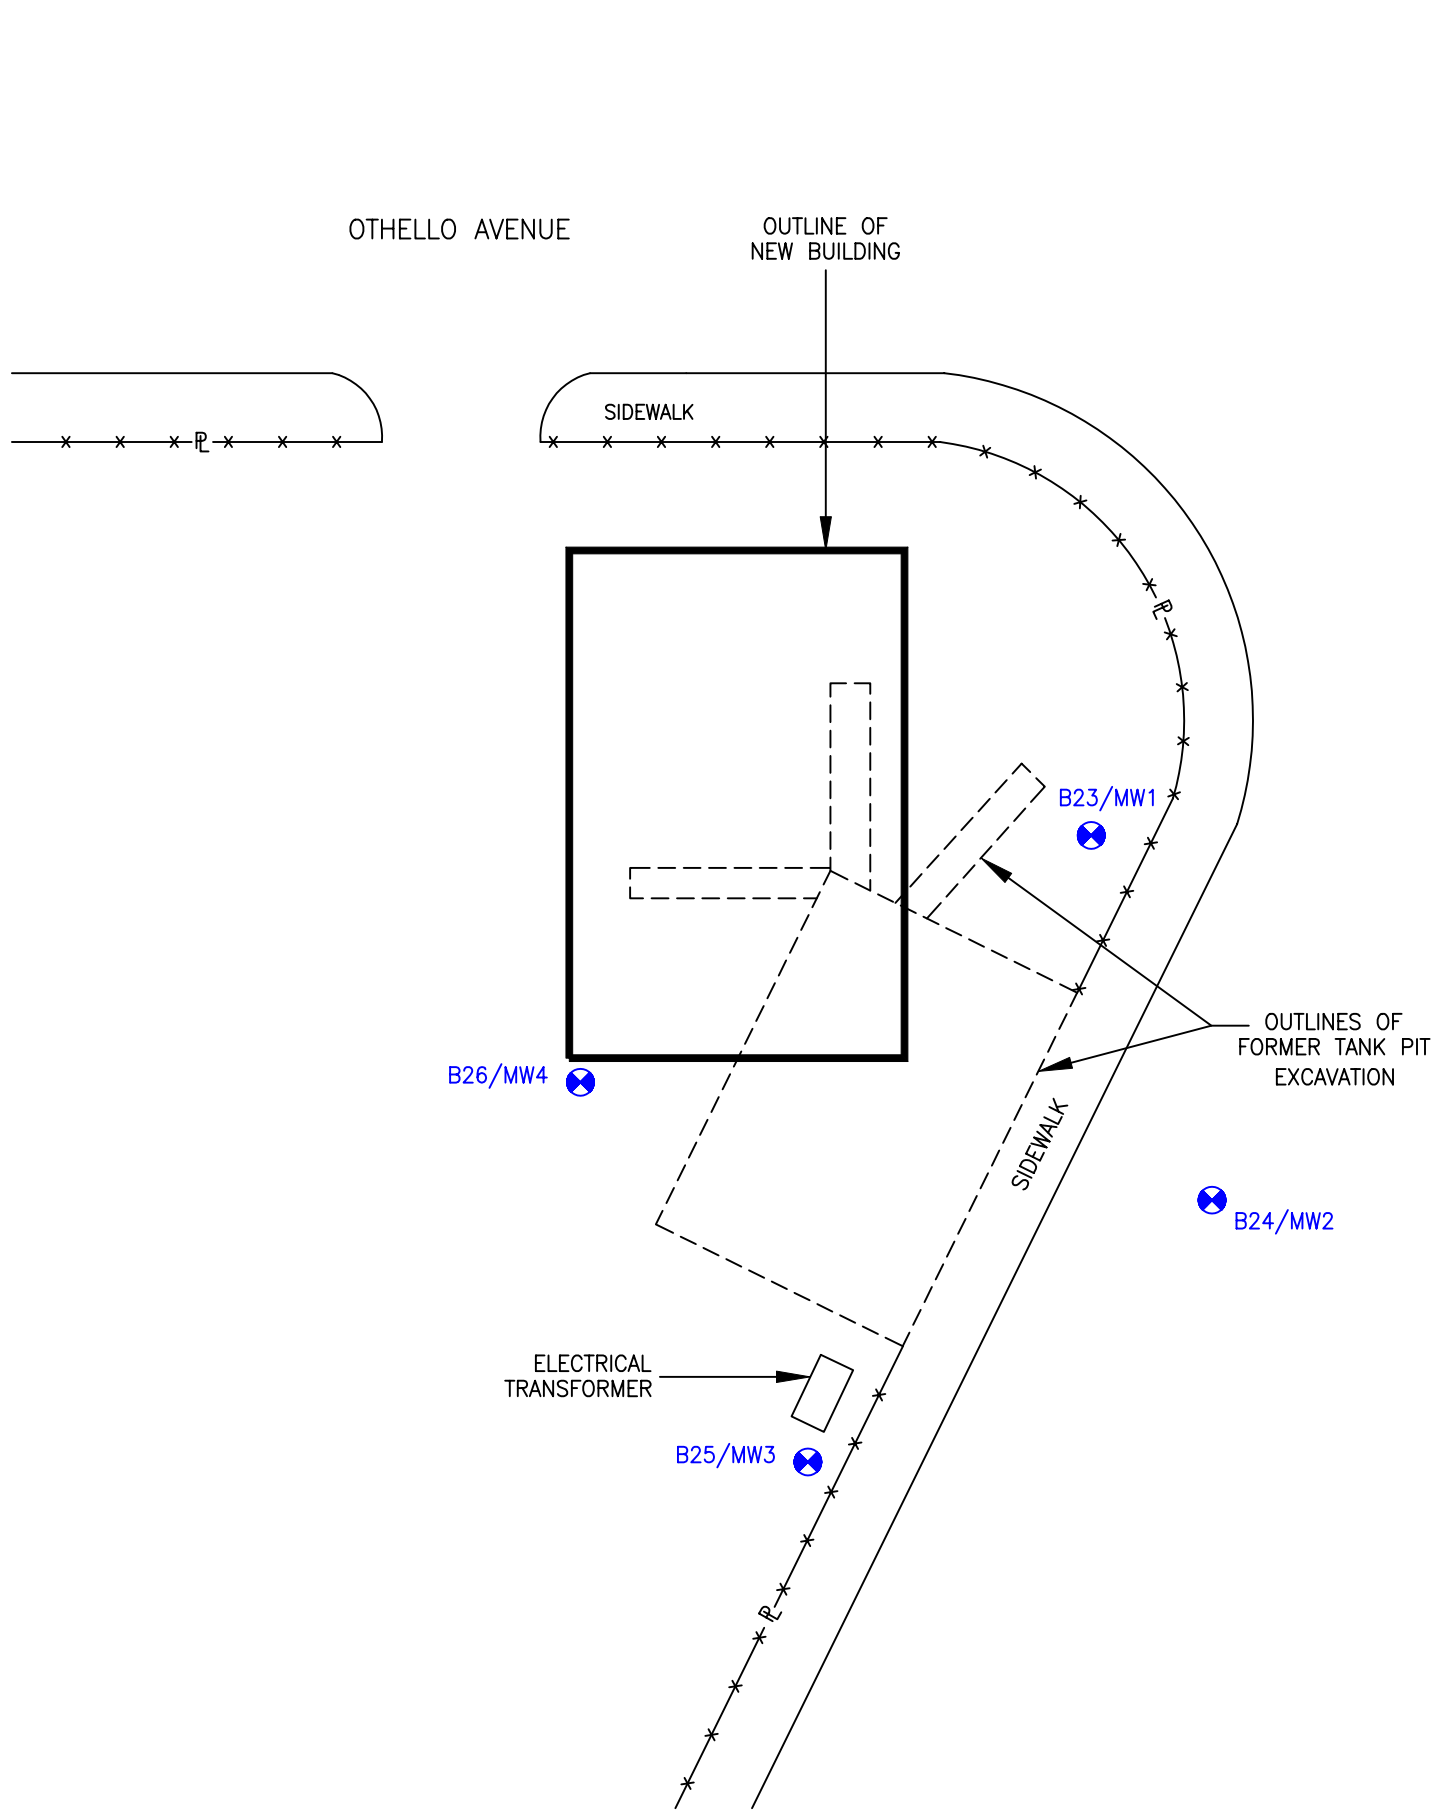

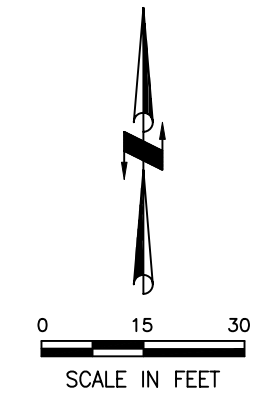

LEGEND

⊗ – SOIL BORING/MONITORING WELL LOCATIONS

EnecoTech®
STRATEGIES FOR ENVIRONMENTAL RESPONSIBILITY

6160 Fairmount Ave.
Suite "A"
San Diego CA 92104

Project: NIHI

8001 OTHELLO AVENUE
SAN DIEGO, CALIFORNIA

Title: SITE MAP
WITH SOIL BORING/MONITORING WELL
LOCATIONS (2/2004)

		Date
Design:	EK	3/04
Drawn:	MJL	3/04
Checked:	EK	3/04
Approved:	TF	3/04

File No.: 02–00515–094	Date: 3/2004	Figure No.: 2	
ACAD File No.: SM204	Rev.:	Sheet of	