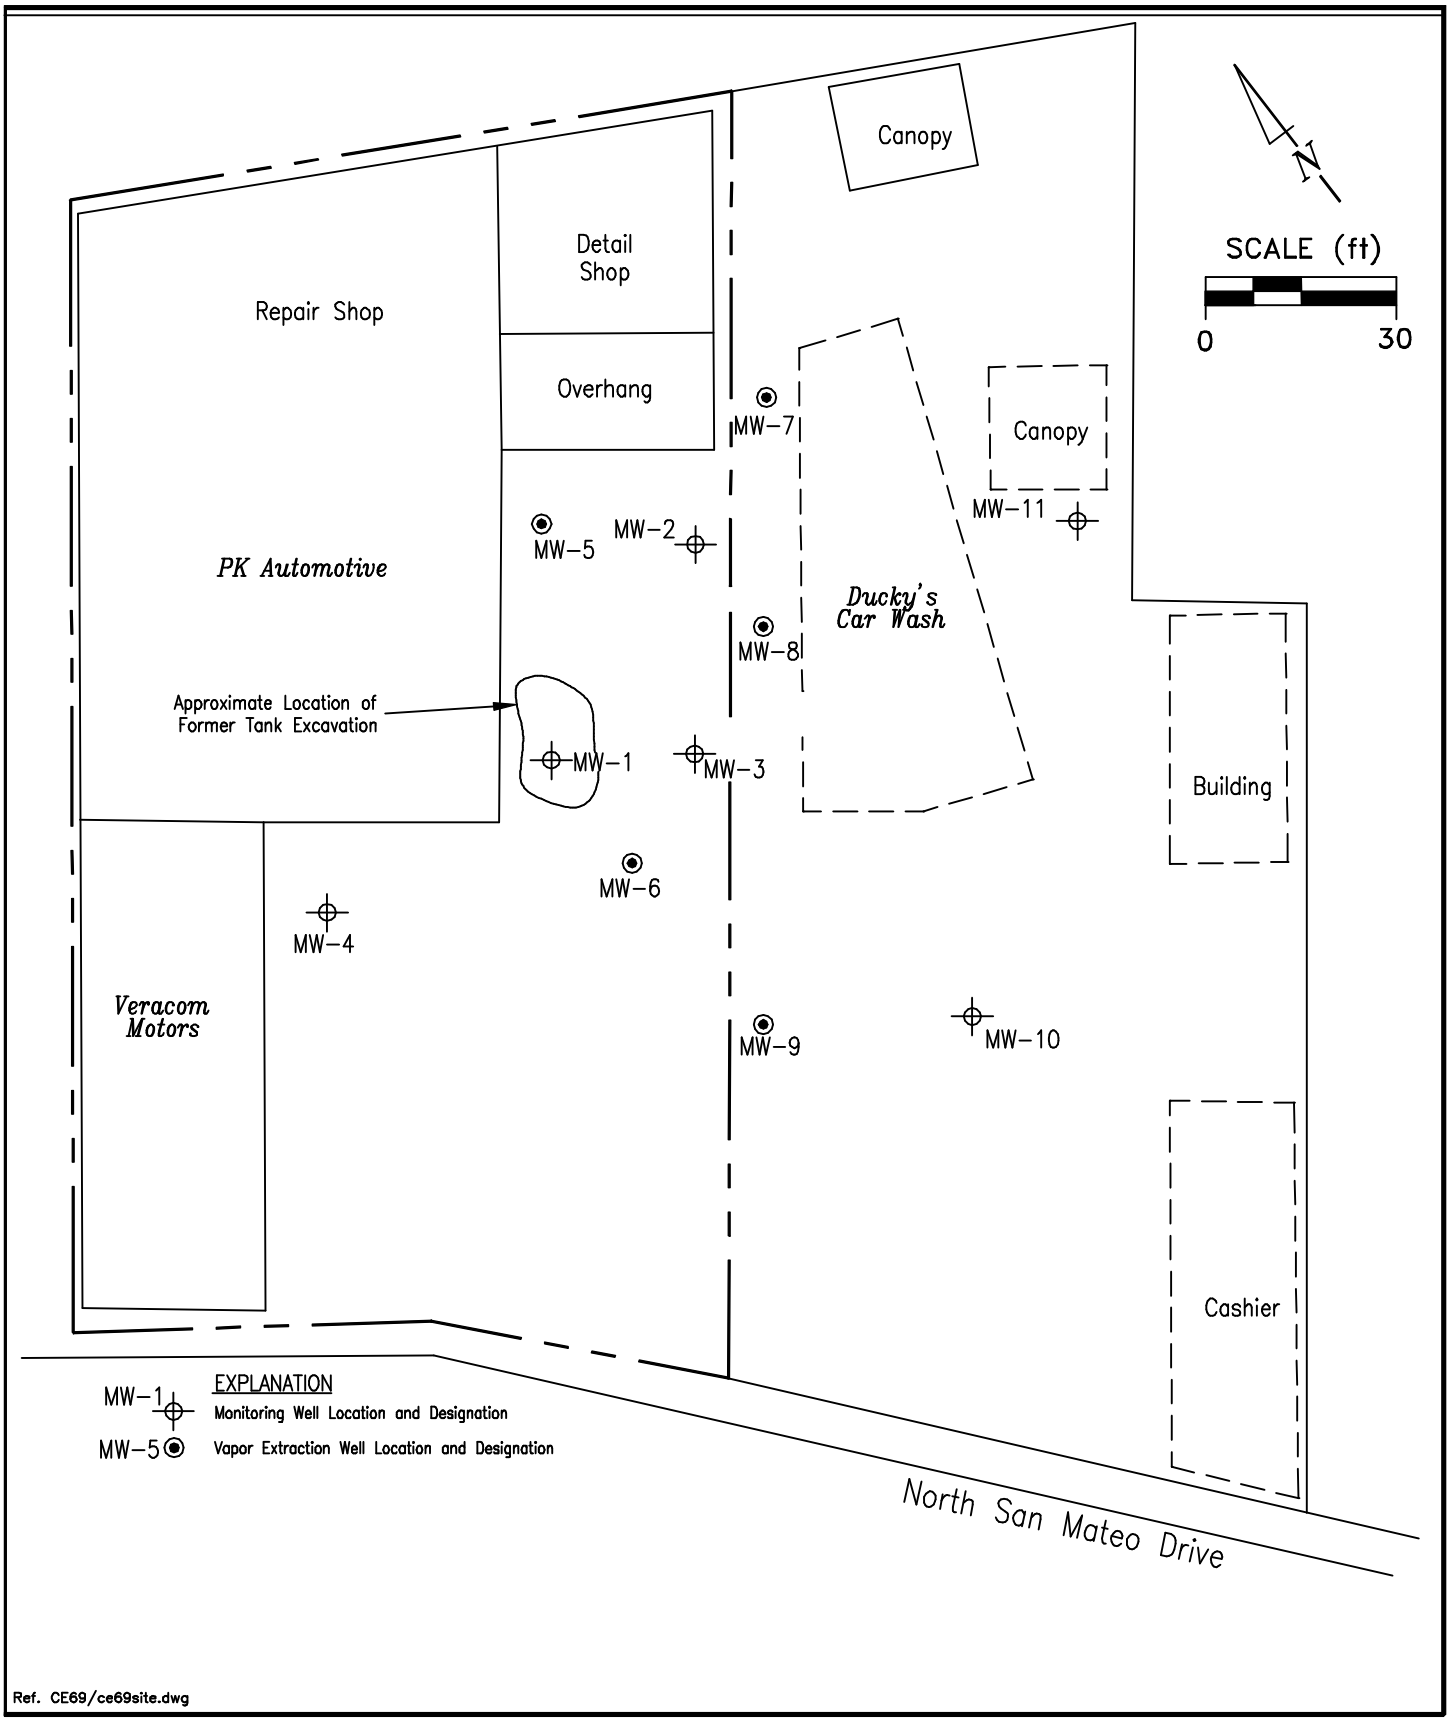

Ref. CE69/ce69site.dwg

PREPARED BY

RRM engineering contracting firm

SITE MAP

Macauley Property
790 North San Mateo Drive
San Mateo, California

FIGURE: **2**

PROJECT: KCE69