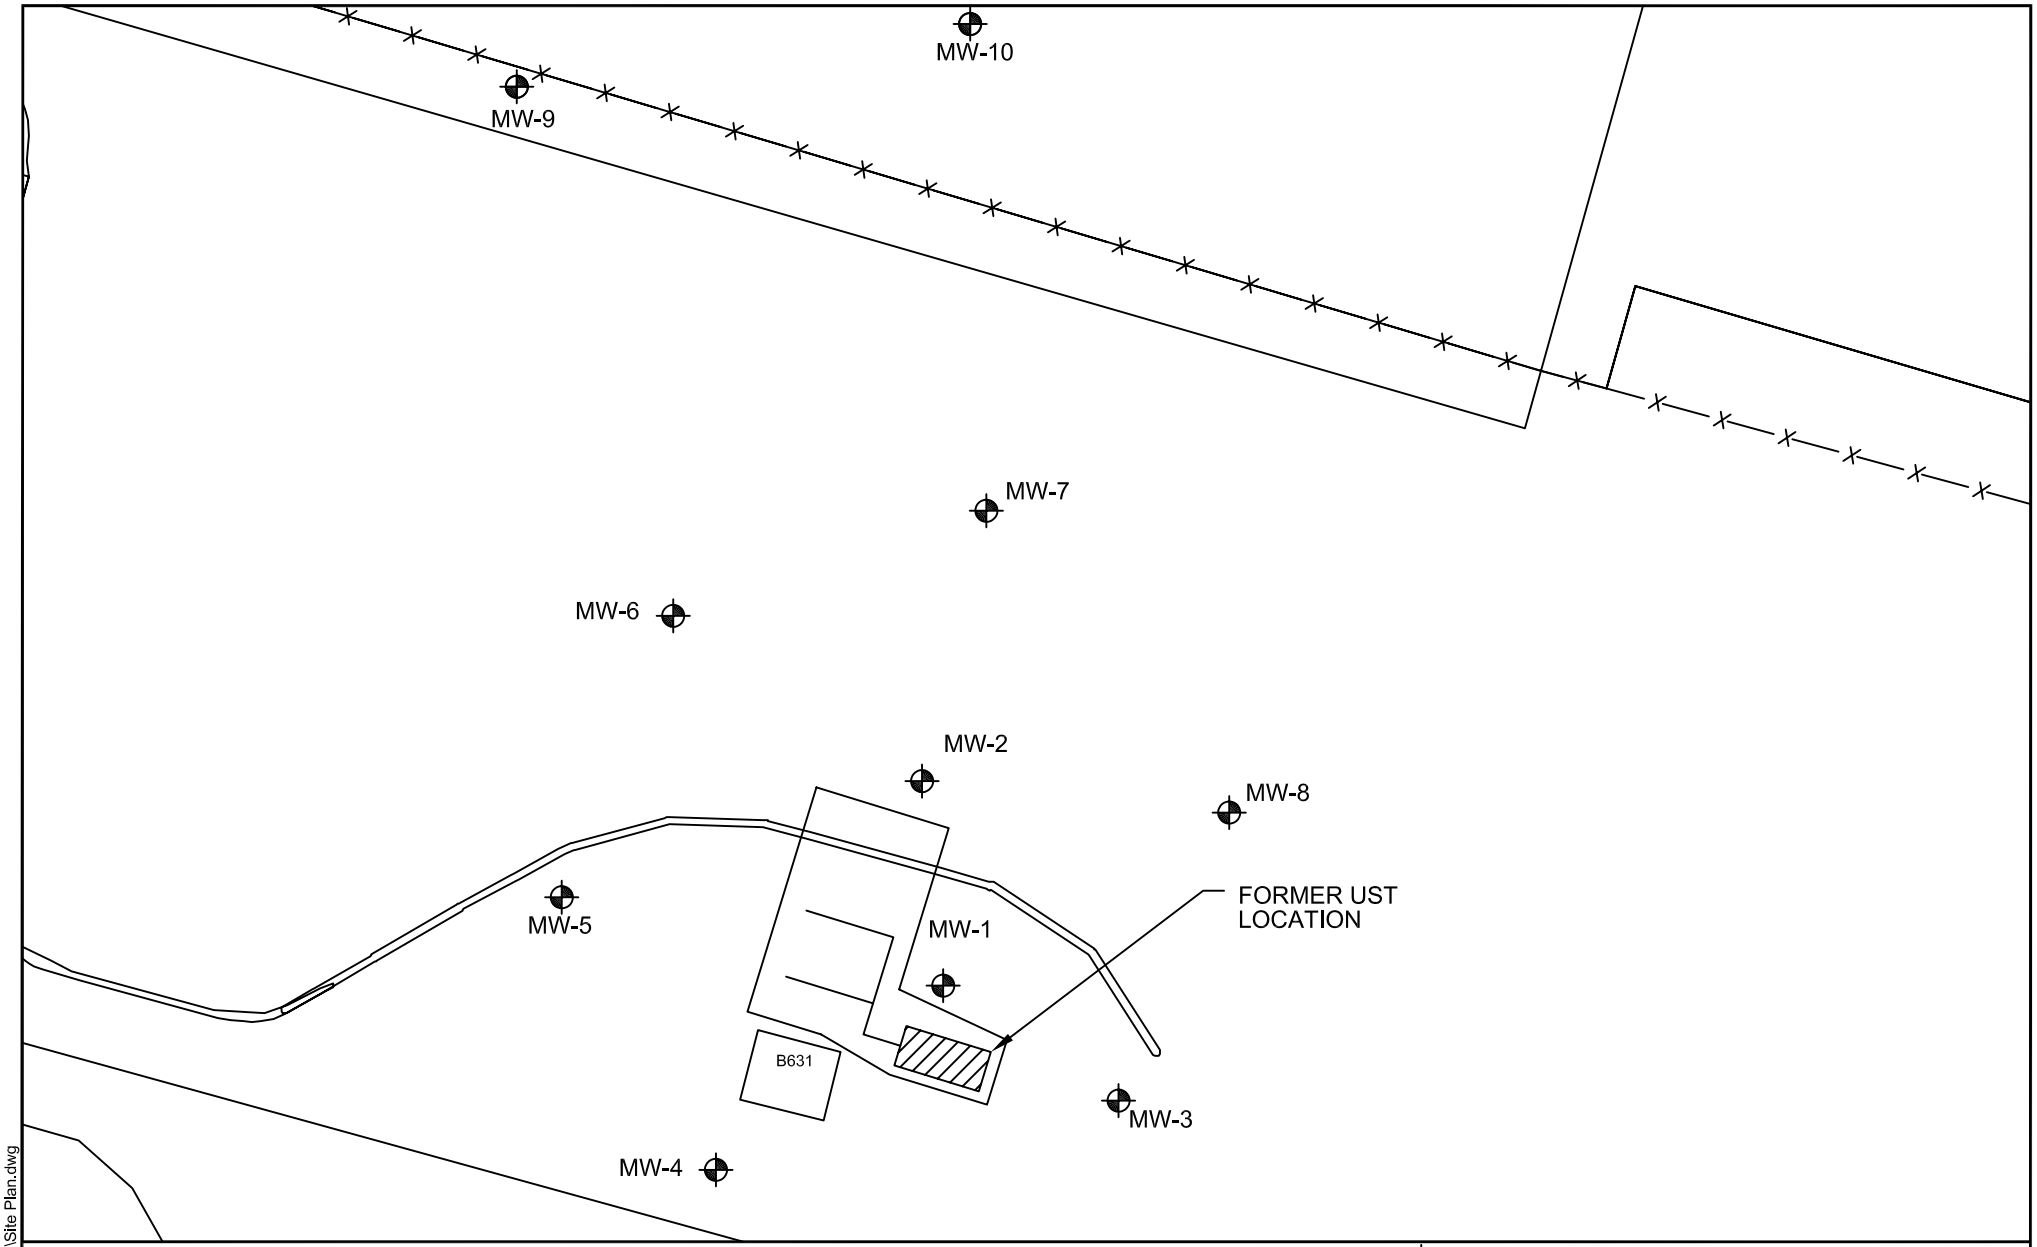

LEGEND

MW-1 Monitoring Well Location

0 50' 100'

URS Corporation

SITE PLAN
WITH GROUNDWATER MONITORING
WELL LOCATIONS

Proj. No.:	29865958	Date:	JAN 2004
Project:	NBVC, POINT MUGU BUILDING 631	CAD ID.:	
		Figure:	

G:\170\Pt Mugu B631\GeoTracker\Figure\Site Plan.dwg