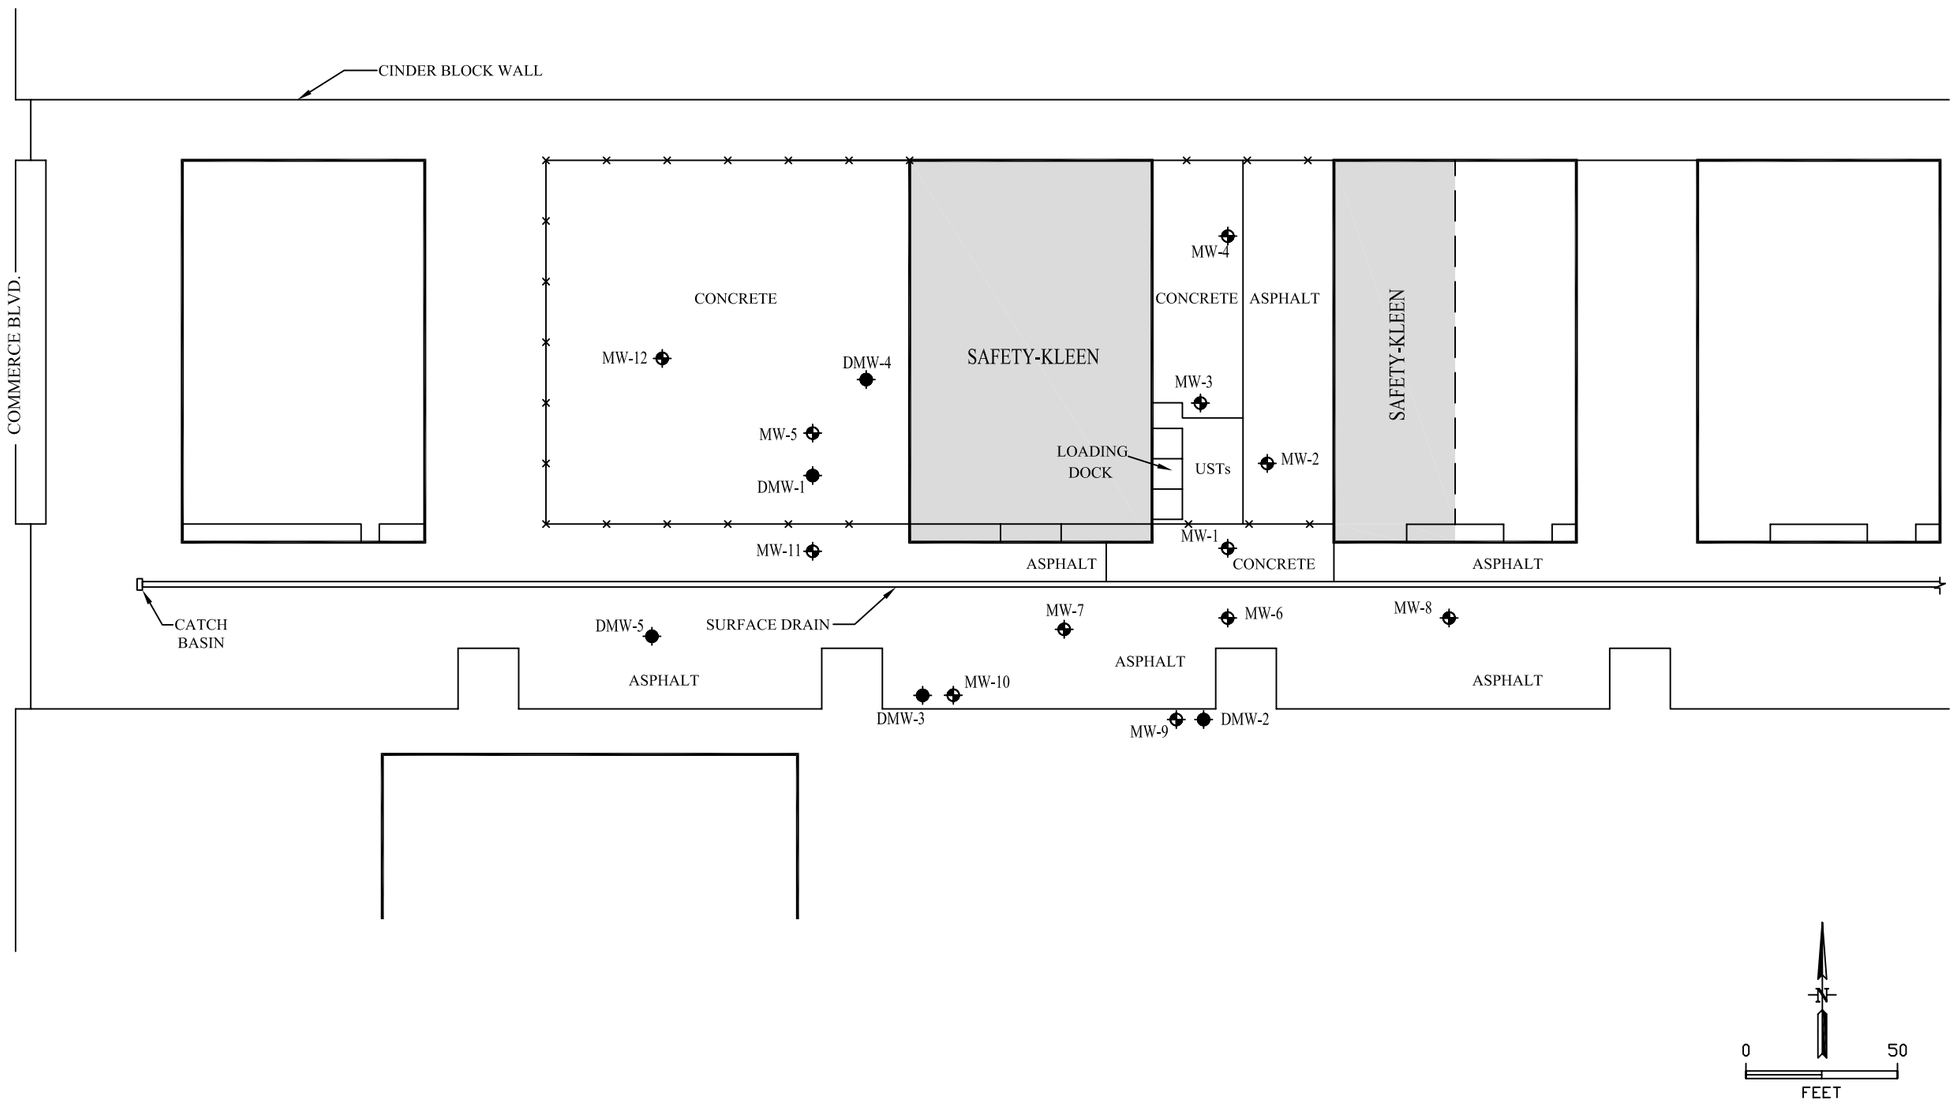

LEGEND

MW-1 SHALLOW MONITORING WELL

DMW-1 DEEP MONITORING WELL

	BY	DATE
DRAWN	WRB	2/9/04
REVISED		
XREF		
IMAGE ATTACH		

CAMERON-COLE

SAFETY-KLEEN SYSTEMS, INC. ROHNERT PARK, CALIFORNIA

FIGURE 2
SITE PLAN

SCALE: 1" = 50'

DWG. NO.: 2210-85