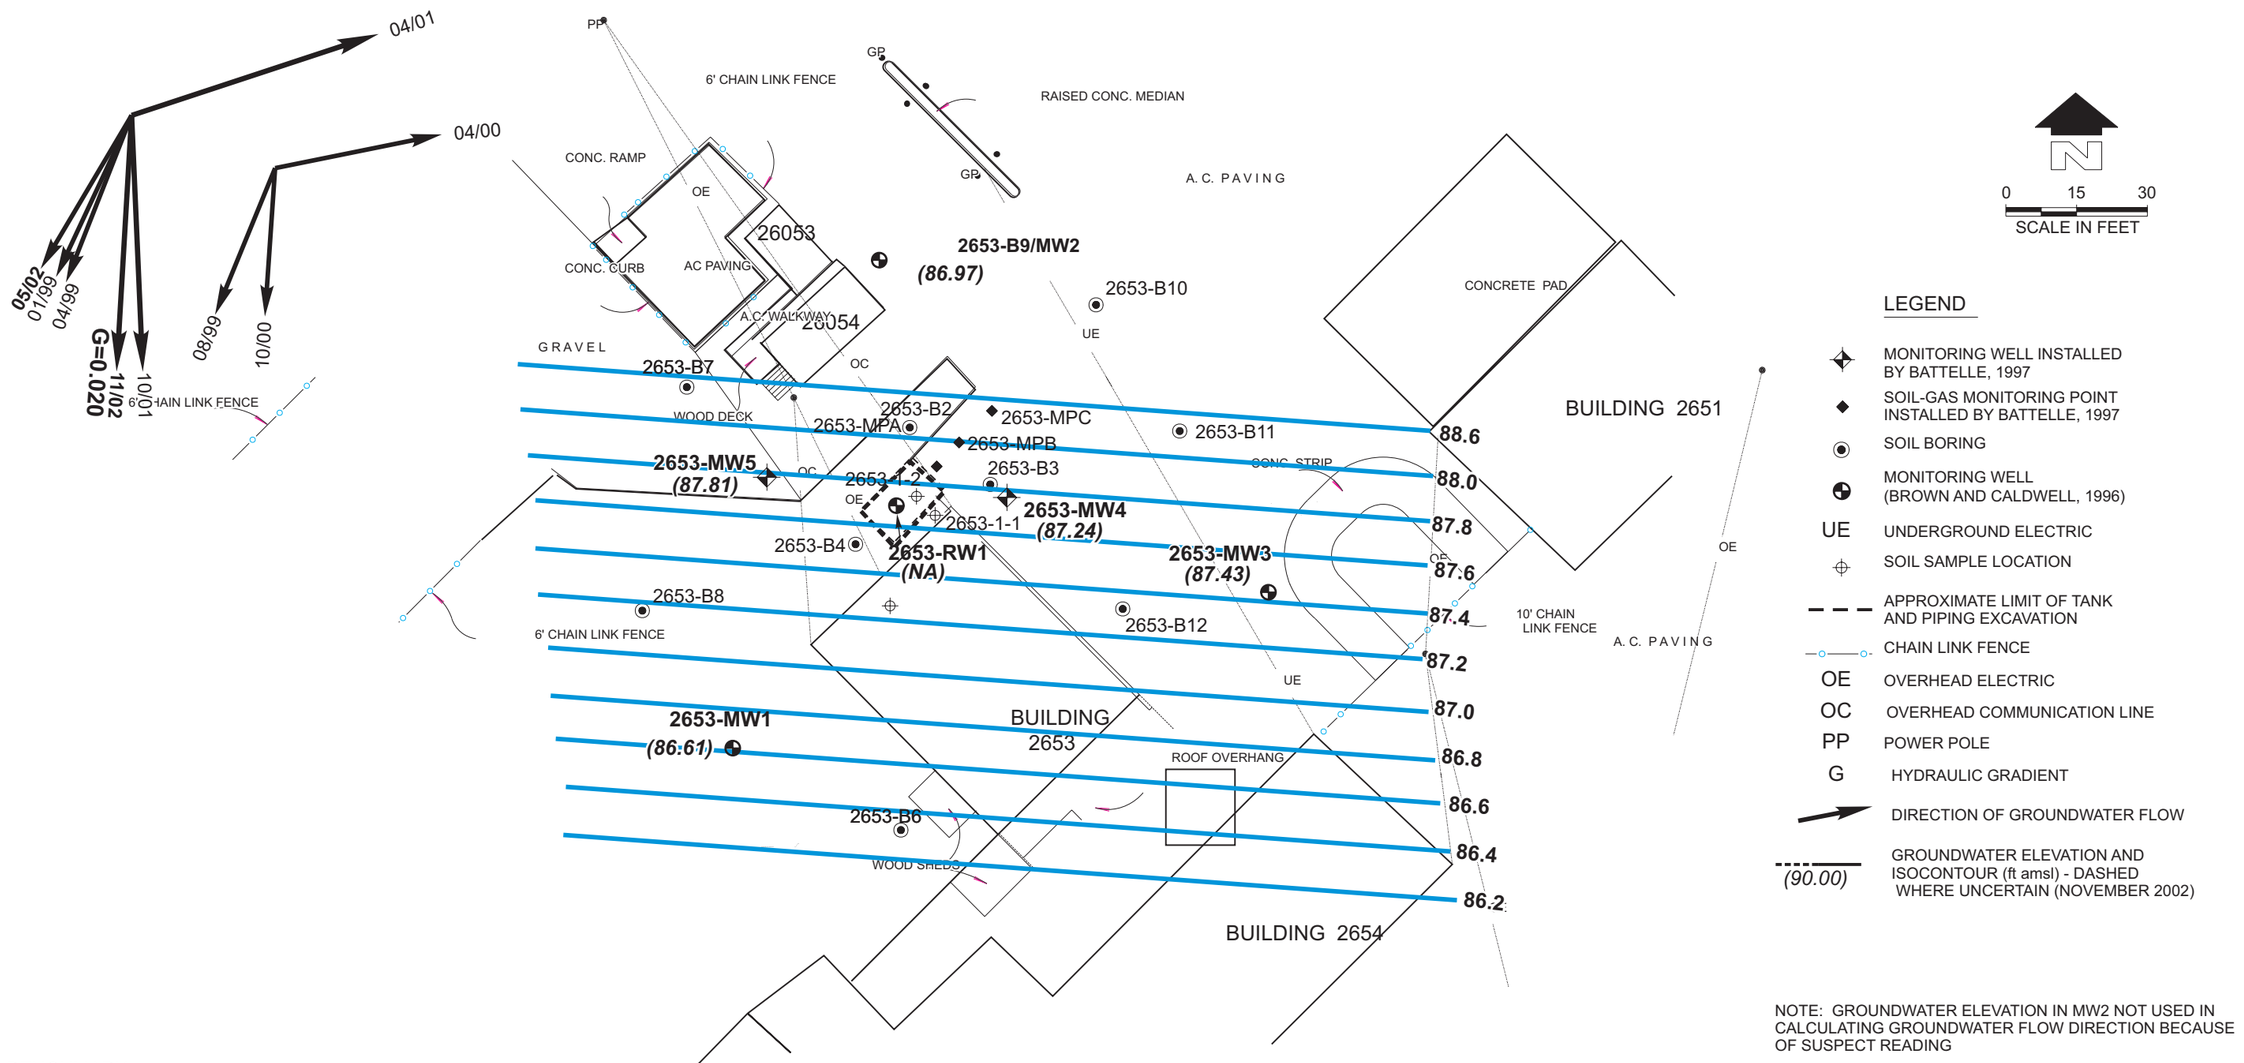

NOTE: GROUNDWATER ELEVATION IN MW2 NOT USED IN CALCULATING GROUNDWATER FLOW DIRECTION BECAUSE OF SUSPECT READING

BENCHMARK:

CAMP PENDLETON N.A.D. 83 CONTROL PT. NO. 30
AN IRON ROD AN ALUMINUM CAP STAMPED "C.P. #30, 10' NORTH OF CENTERLINE OF DIRT ROAD NORTH OF 40' DRAINAGE DITCH, 250'± WEST OF SANTA MARGARITA ROAD.

N.A.V.D. 1988 ELEVATION = 104.17

SOURCE: MODIFIED FROM BROWN AND CALDWELL (1996).

DESIGNED BY MD	Battelle . . . Putting Technology To Work		
DRAWN BY DS	**Figure 2. Site 2653-1 Site Map and Groundwater Elevations, Fourth Quarter 2002**		
CHECKED BY TW	MCB CAMP PENDLETON – CALIFORNIA		
	PROJECT G486016-11	FILE 265301.CDR	DATE 01/03