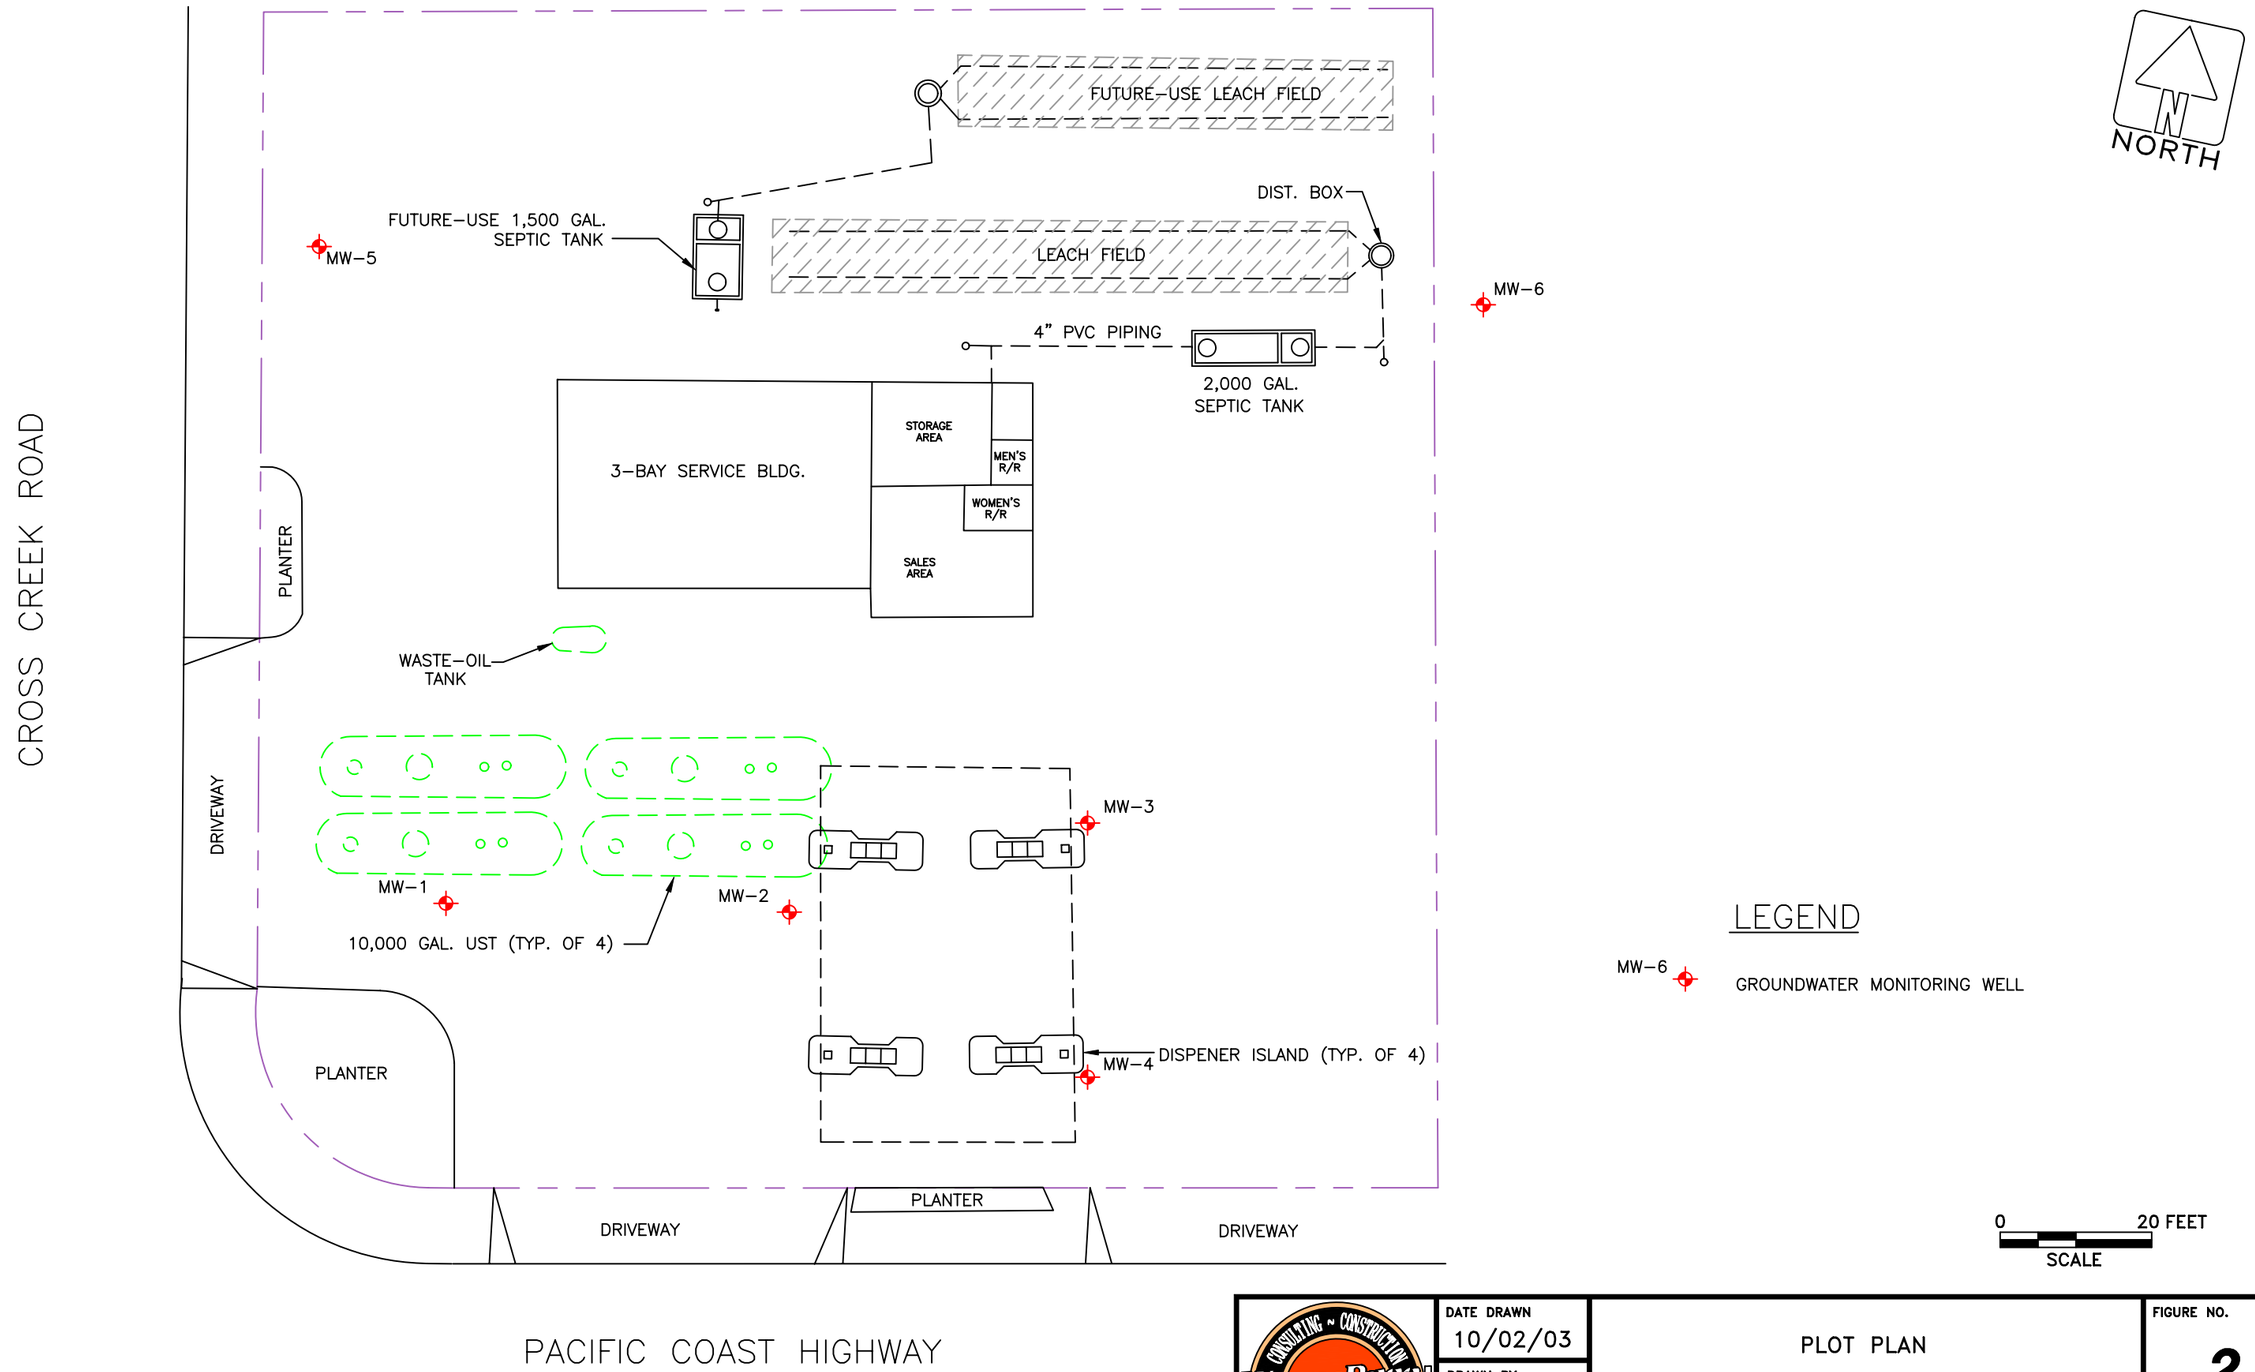

CONSULTING ~ CONSTRUCTION WaynePerry SINCE 1962 ENGINEERING ~ MAINTENANCE	DATE DRAWN 10/02/03	PLOT PLAN	FIGURE NO. 2
	DRAWN BY RJM	SHELL SERVICE STATION 23387 PACIFIC COAST HIGHWAY MALIBU, CA	
	CAD FILE 02313PP		PROJECT NO. 02.313