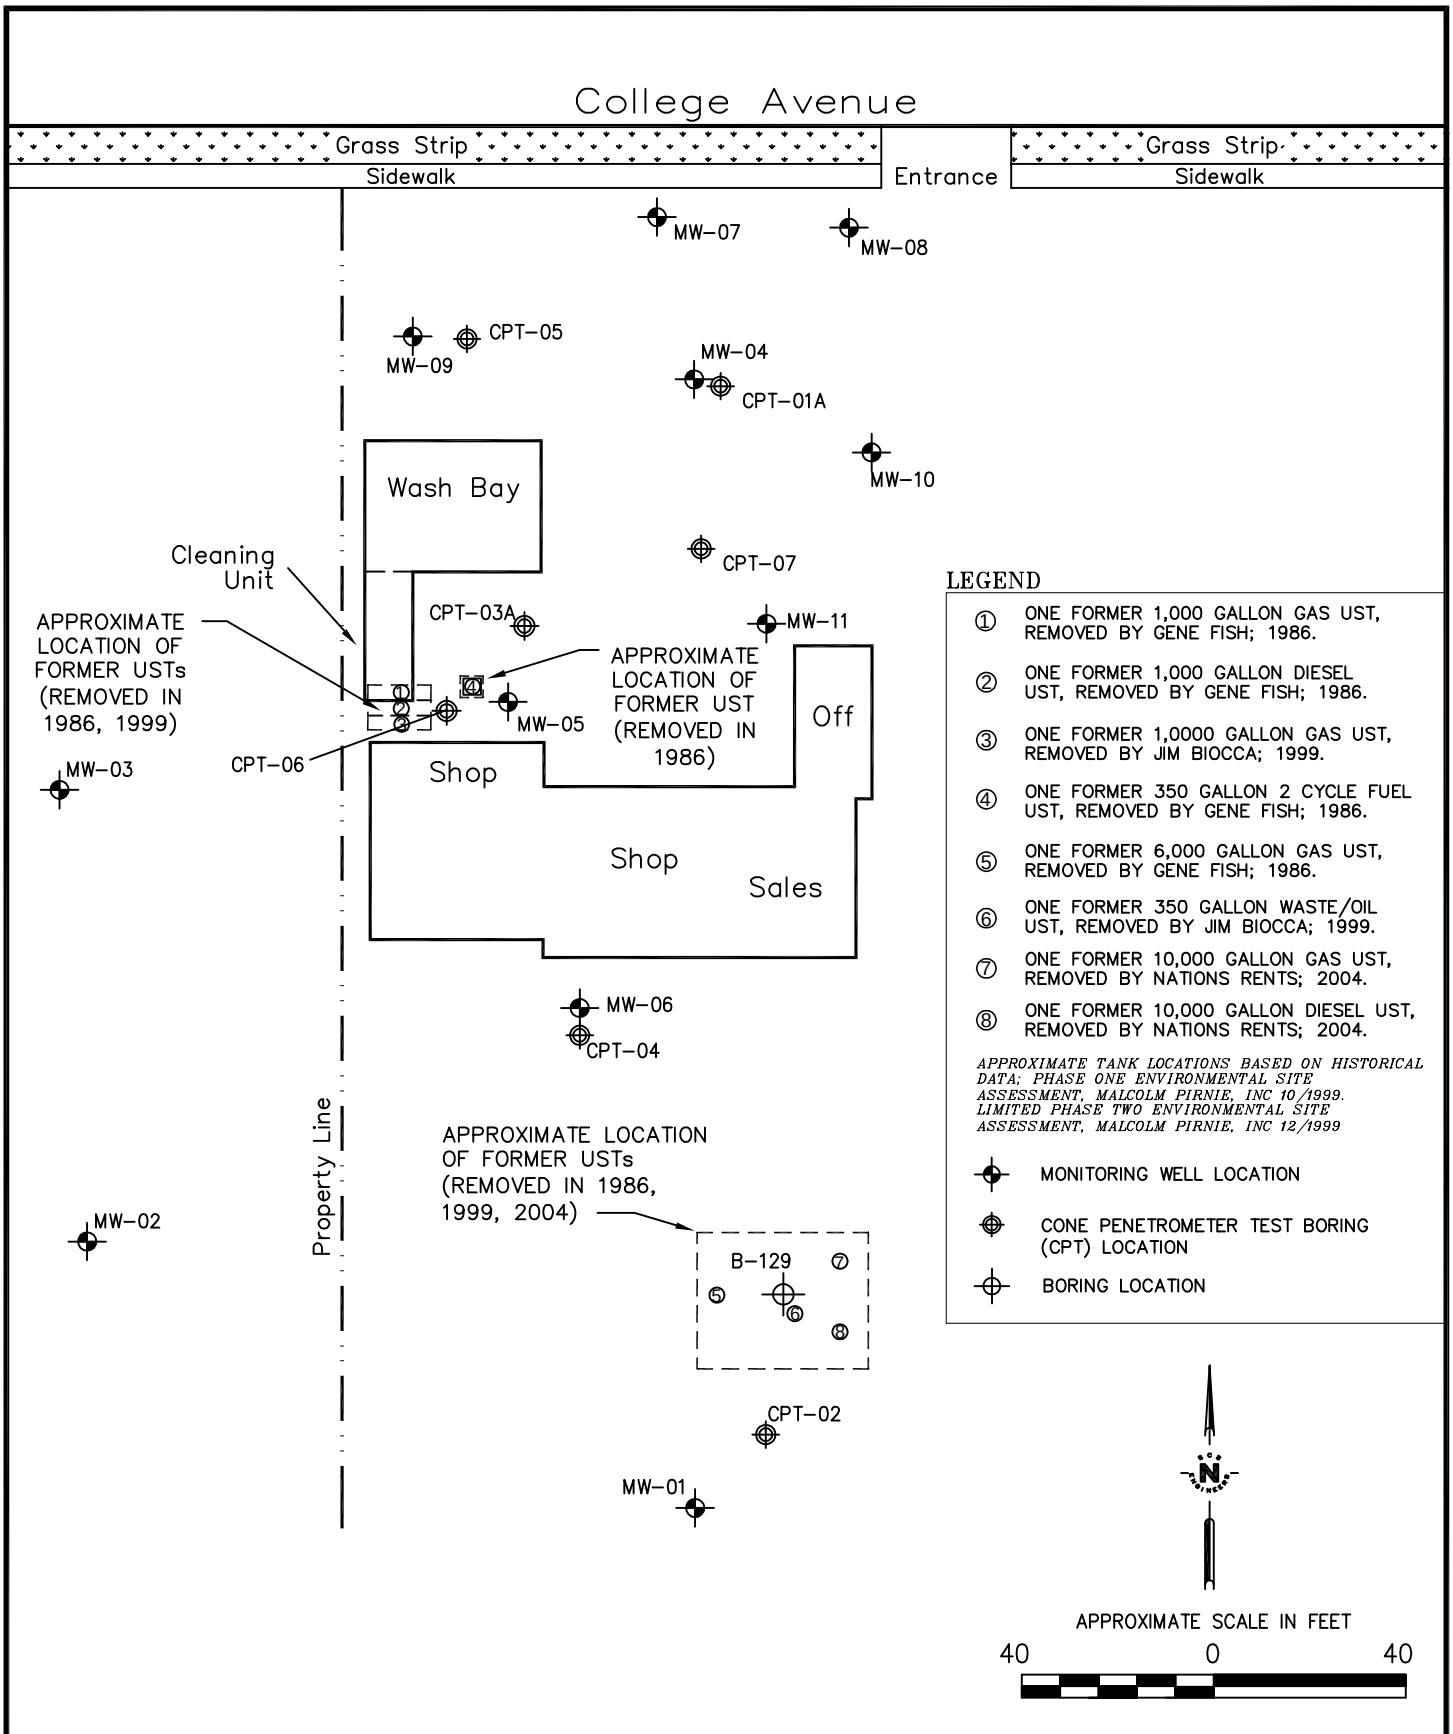

SCS ENGINEERS

ENVIRONMENTAL CONSULTANTS

3645 WESTWIND BOULEVARD
SANTA ROSA, CALIFORNIA 95403
PH. (707) 546-9461 FAX. (707) 544-5769

PROJ. NO.: 3354.00	DWN. BY: AJH	ACAD FILE: 3354.00-SP+WELLS-3489
DATE: 7/24/05	CHK. BY: KLC	APP. BY:

SHEET TITLE: SITE PLAN WITH BORING, MONITORING WELL AND CPT LOCATIONS

PROJECT TITLE: FORMER A1 RENTALS
458 W. COLLEGE AVENUE
SANTA ROSA, CALIFORNIA

SCALE: 1" = 40'

FIGURE NO.: 2