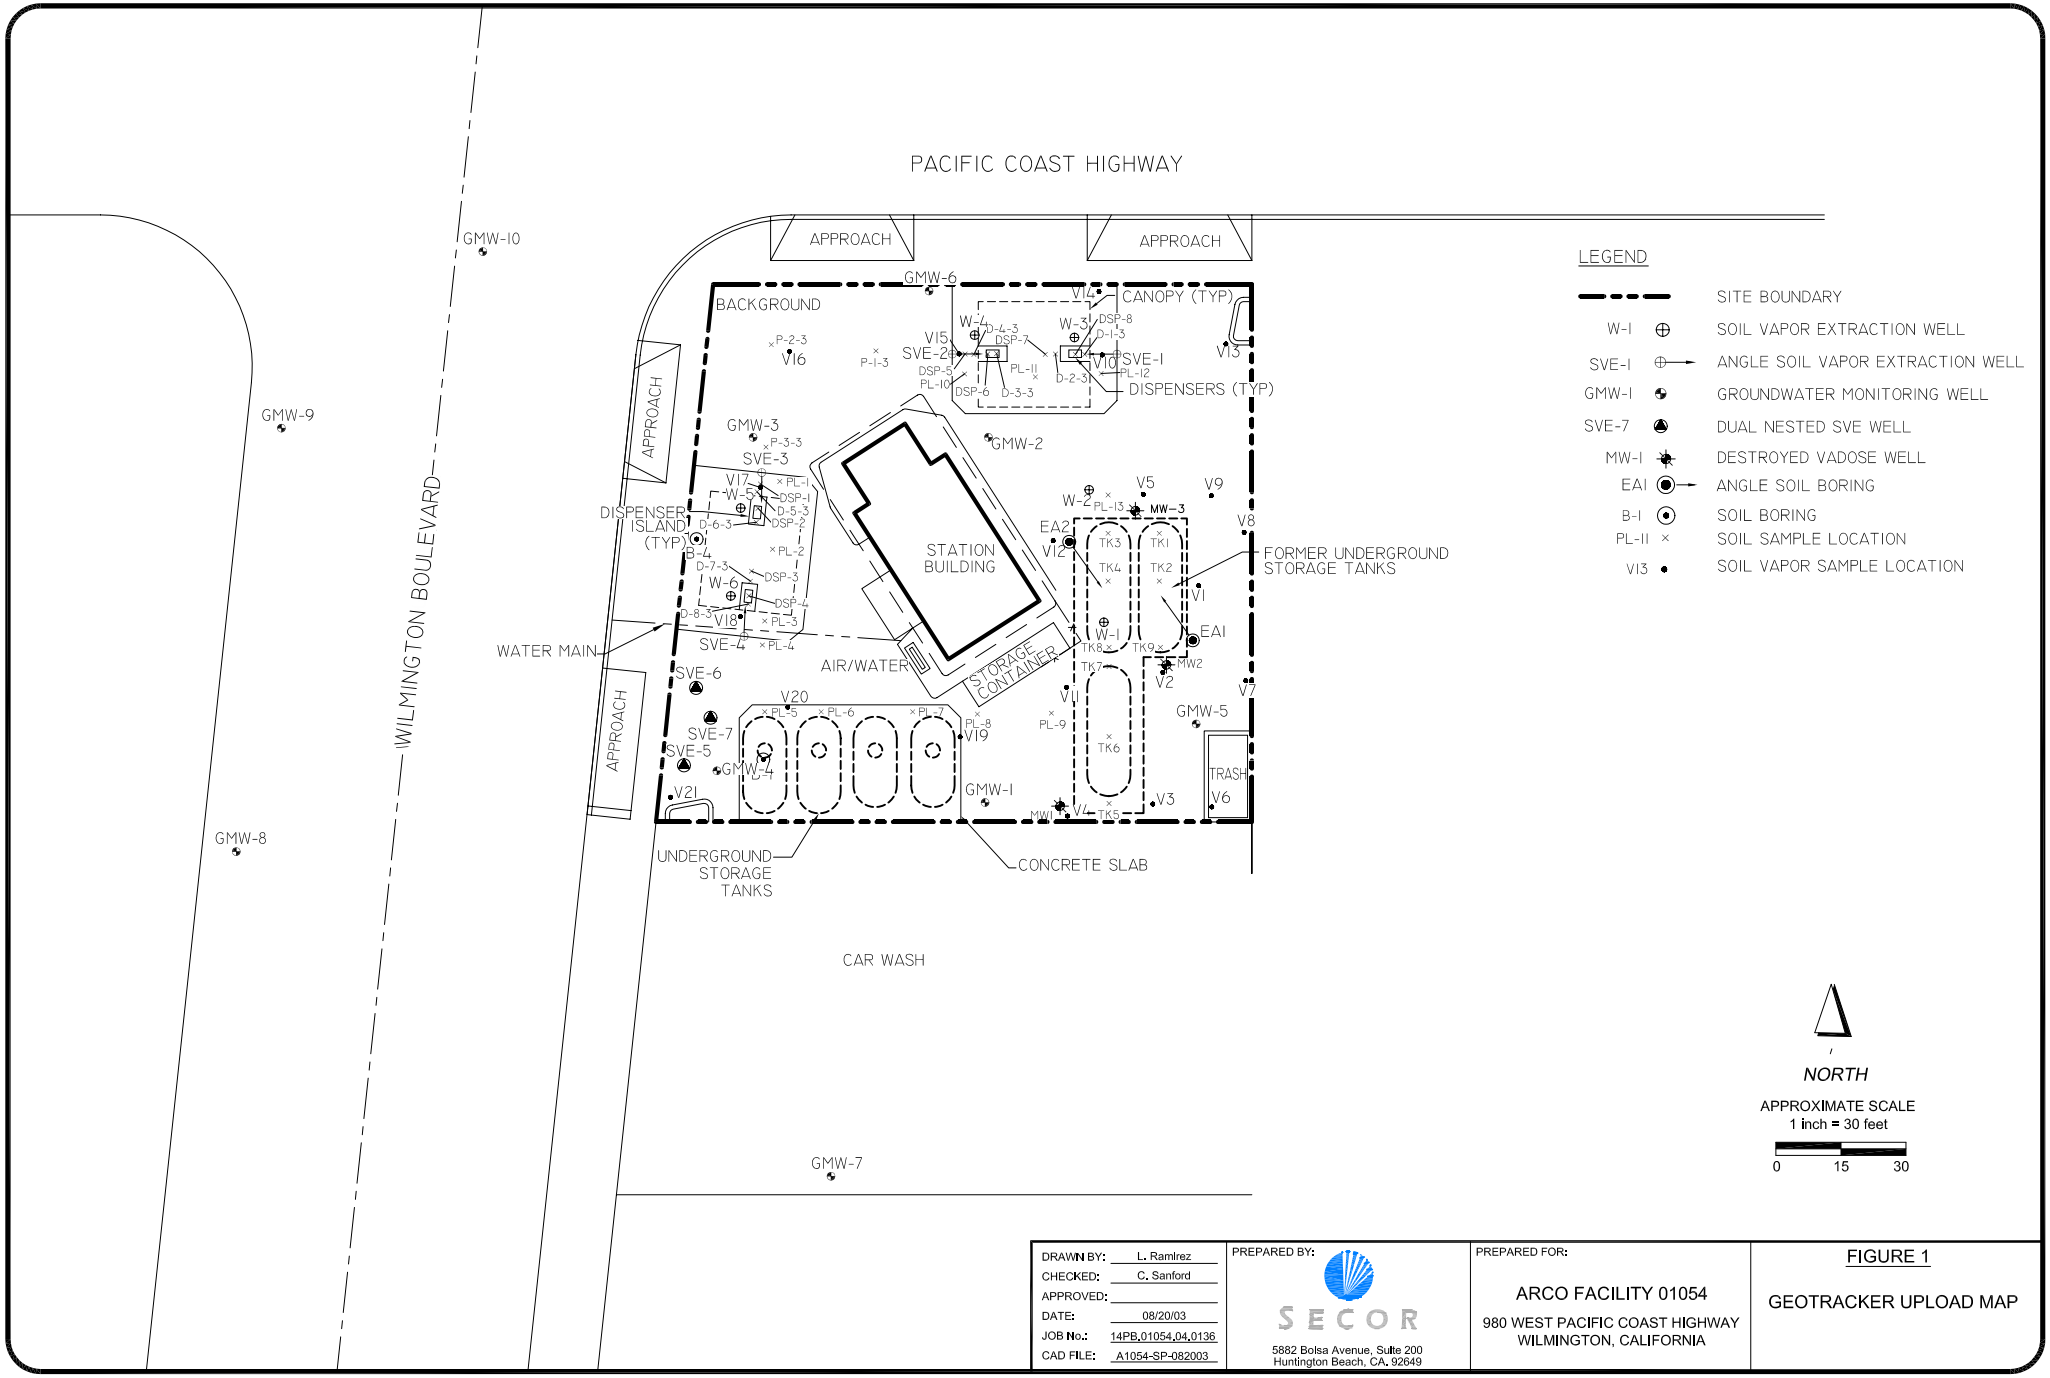

DRAWN BY: L. Ramirez CHECKED: C. Sanford APPROVED: DATE: 08/20/03 JOB No.: 14PB.01054.04.0136 CAD FILE: A1054-SP-082003	PREPARED BY: SECOR 5882 Bolsa Avenue, Suite 200 Huntington Beach, CA. 92649	PREPARED FOR: ARCO FACILITY 01054 980 WEST PACIFIC COAST HIGHWAY WILMINGTON, CALIFORNIA	FIGURE 1 GEOTRACKER UPLOAD MAP

\\Fs014\acad\Active\ARCO\01054\1054-04-0436\A1054-GT-082003.dwg Layout: LAYOUT_NAME