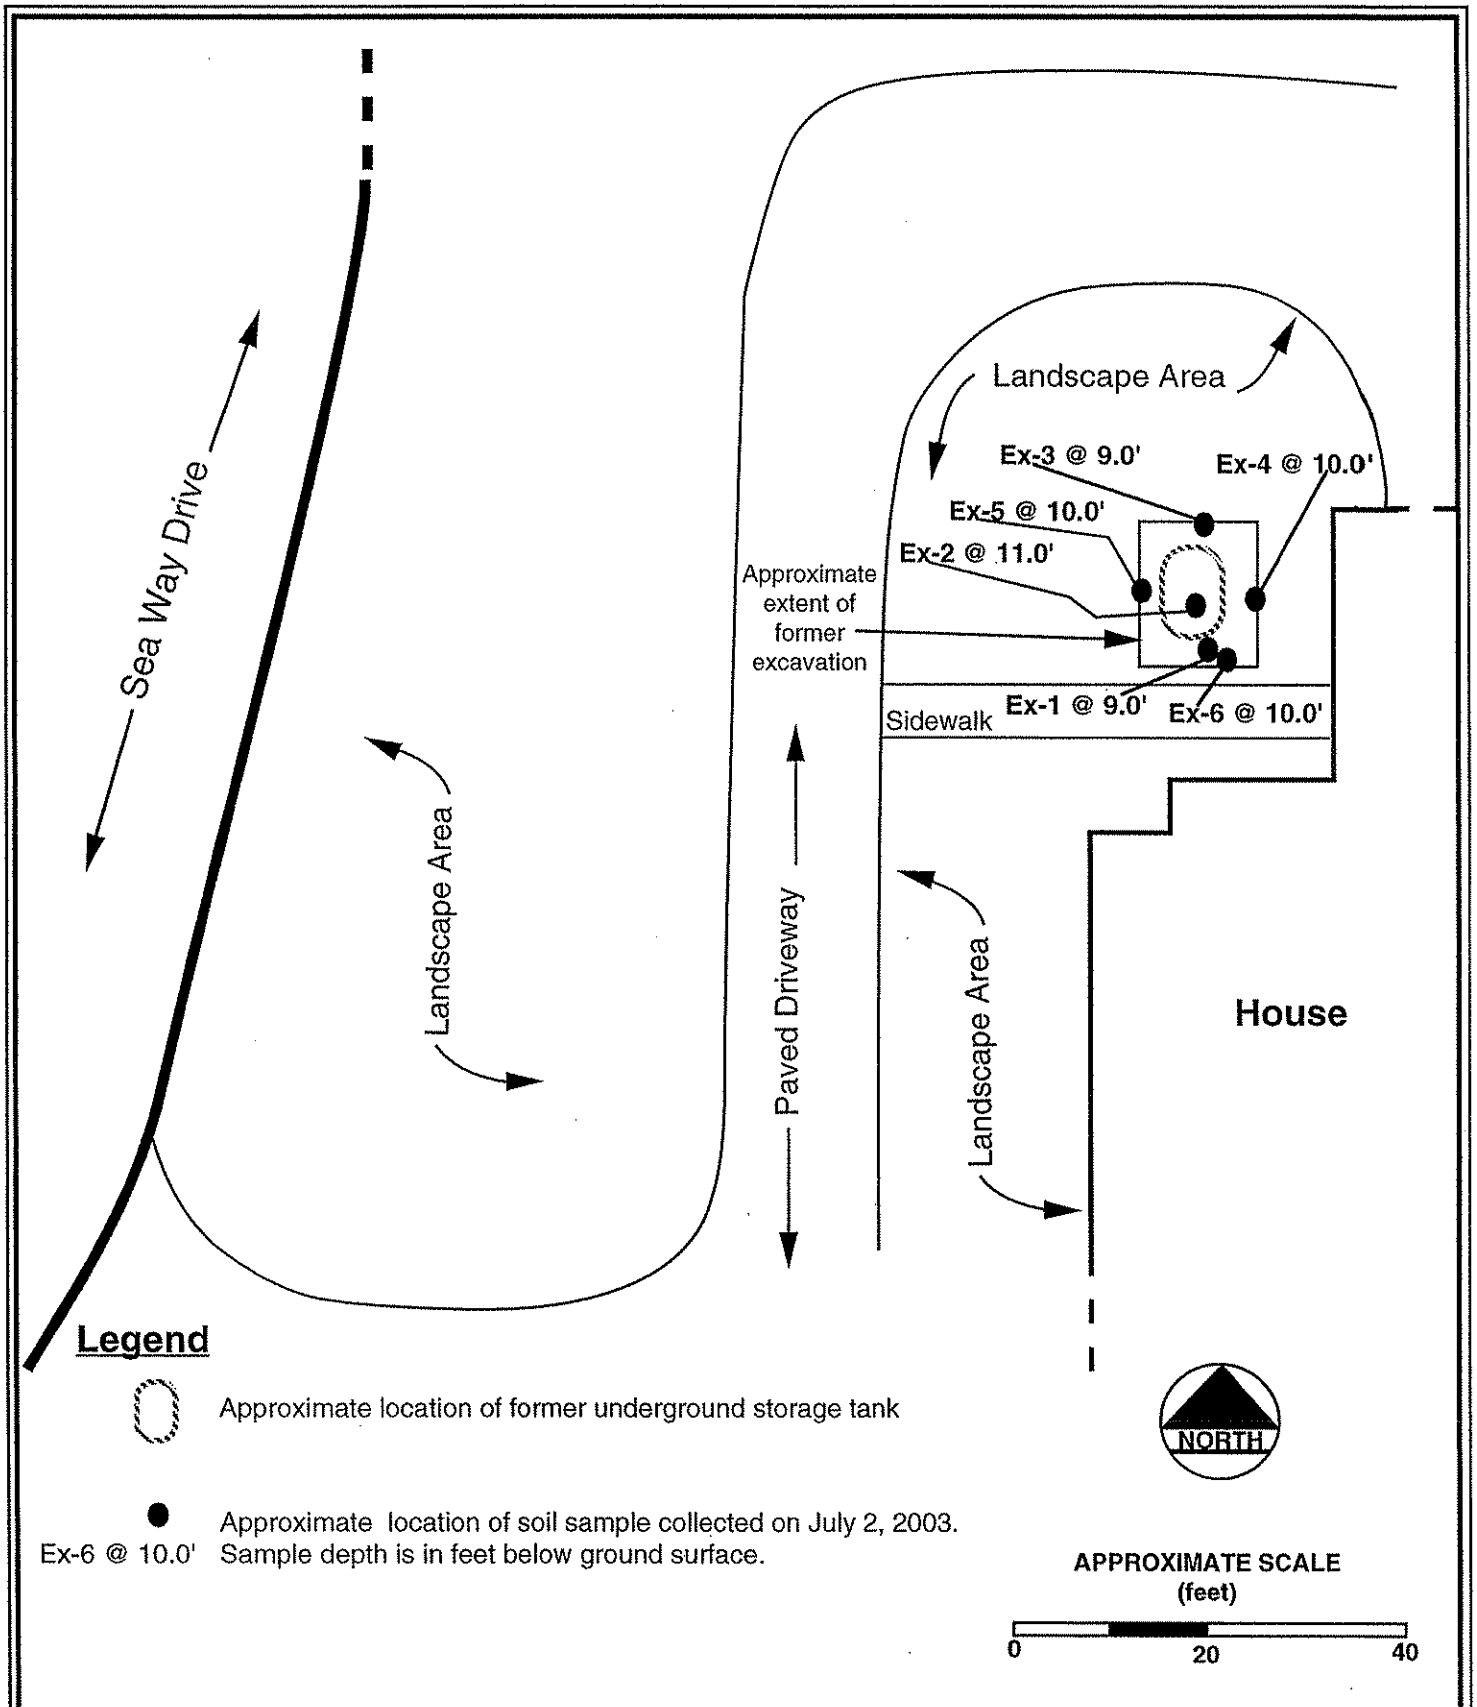

PROJECT NO.: 766		
DRAWN BY:	BC	6/18/03
CHECKED BY:		
APPROVED BY:		1/21/05

Brunsing Associates, Inc.

PLATE 2
Excavation Sample Location Map
2270 Sea Way
Bodega Bay, California