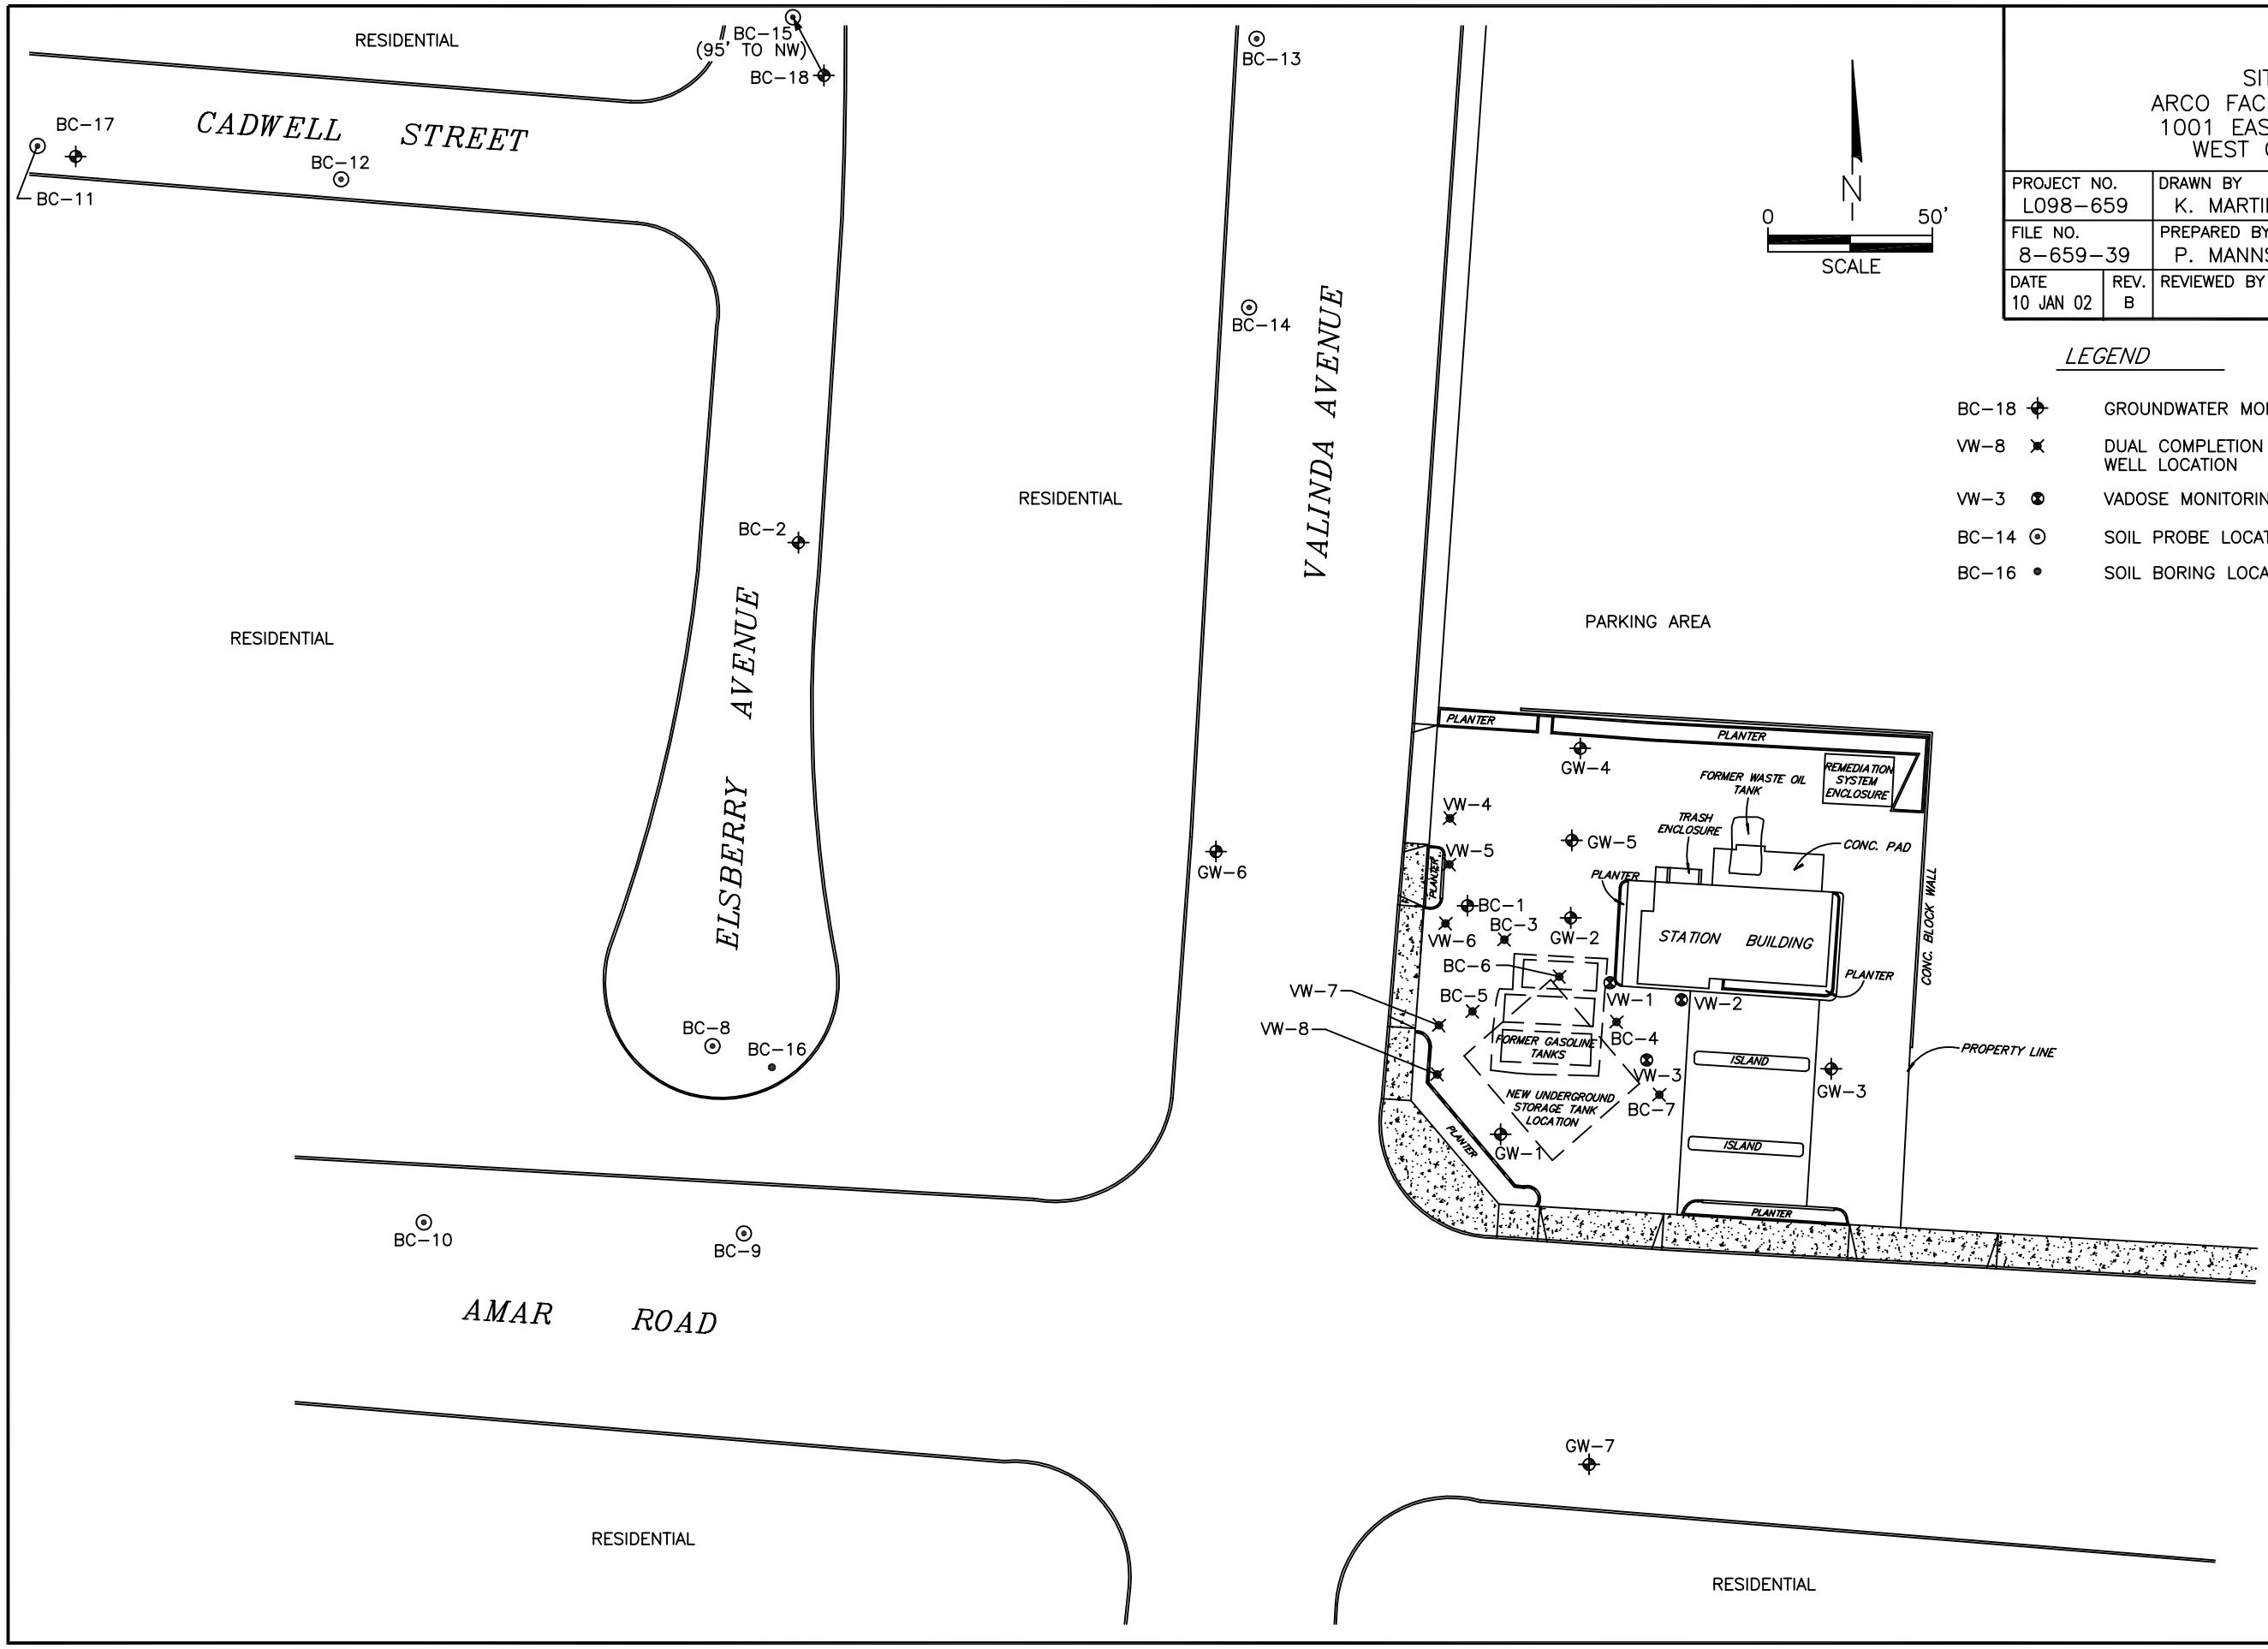

SITE MAP
ARCO FACILITY NO. 6176
1001 EAST AMAR ROAD
WEST COVINA, CA.

PROJECT NO.	DRAWN BY	A	B	C	D
L098-659	K. MARTIN				
FILE NO.	PREPARED BY				
8-659-39	P. MANNS				
DATE 10 JAN 02 / REV. B	REVIEWED BY				

Delta Environmental Consultants, Inc.

LEGEND

BC-18	GROUNDWATER MONITORING WELL LOCATION
VW-8	DUAL COMPLETION AIR SPARGE/VAPOR EXTRACTION WELL LOCATION
VW-3	VADOSE MONITORING WELL LOCATION
BC-14	SOIL PROBE LOCATION
BC-16	SOIL BORING LOCATION