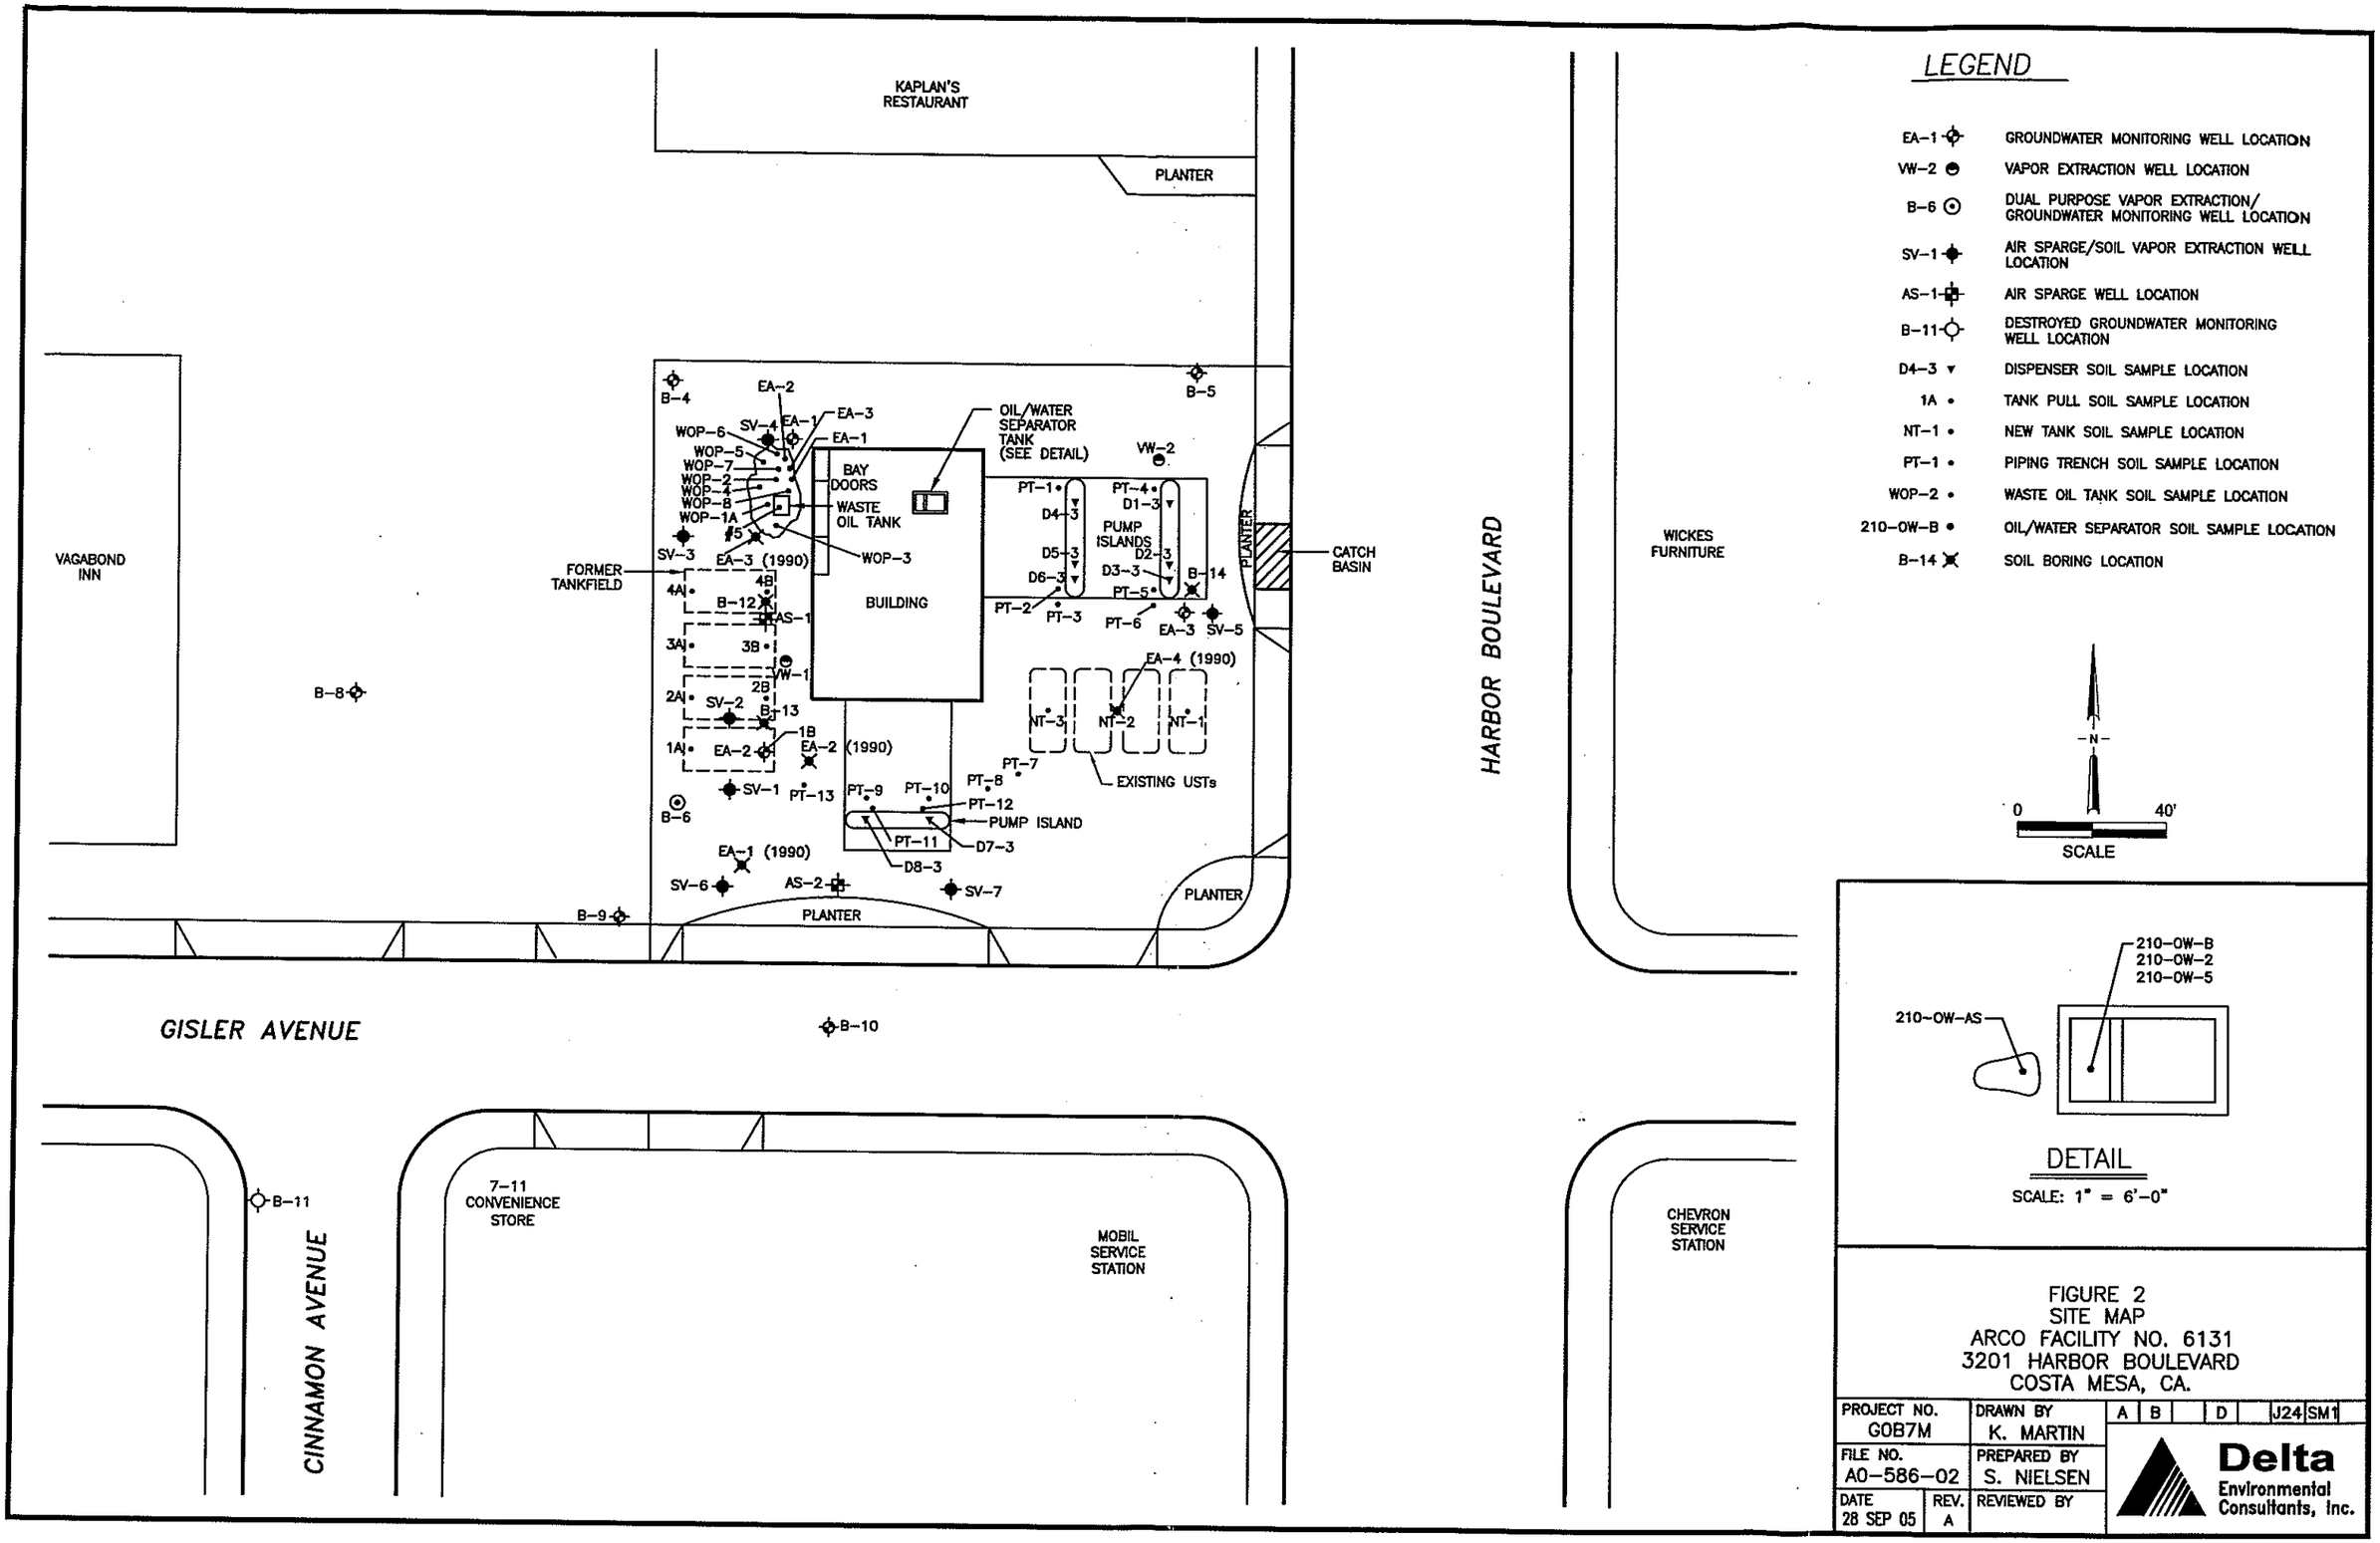

FIGURE 2
SITE MAP
ARCO FACILITY NO. 6131
3201 HARBOR BOULEVARD
COSTA MESA, CA.

PROJECT NO. GOB7M	DRAWN BY K. MARTIN	A B D J24 SM1	Delta Environmental Consultants, Inc.
FILE NO. A0-586-02	PREPARED BY S. NIELSEN		
DATE 28 SEP 05 / REV. A	REVIEWED BY		