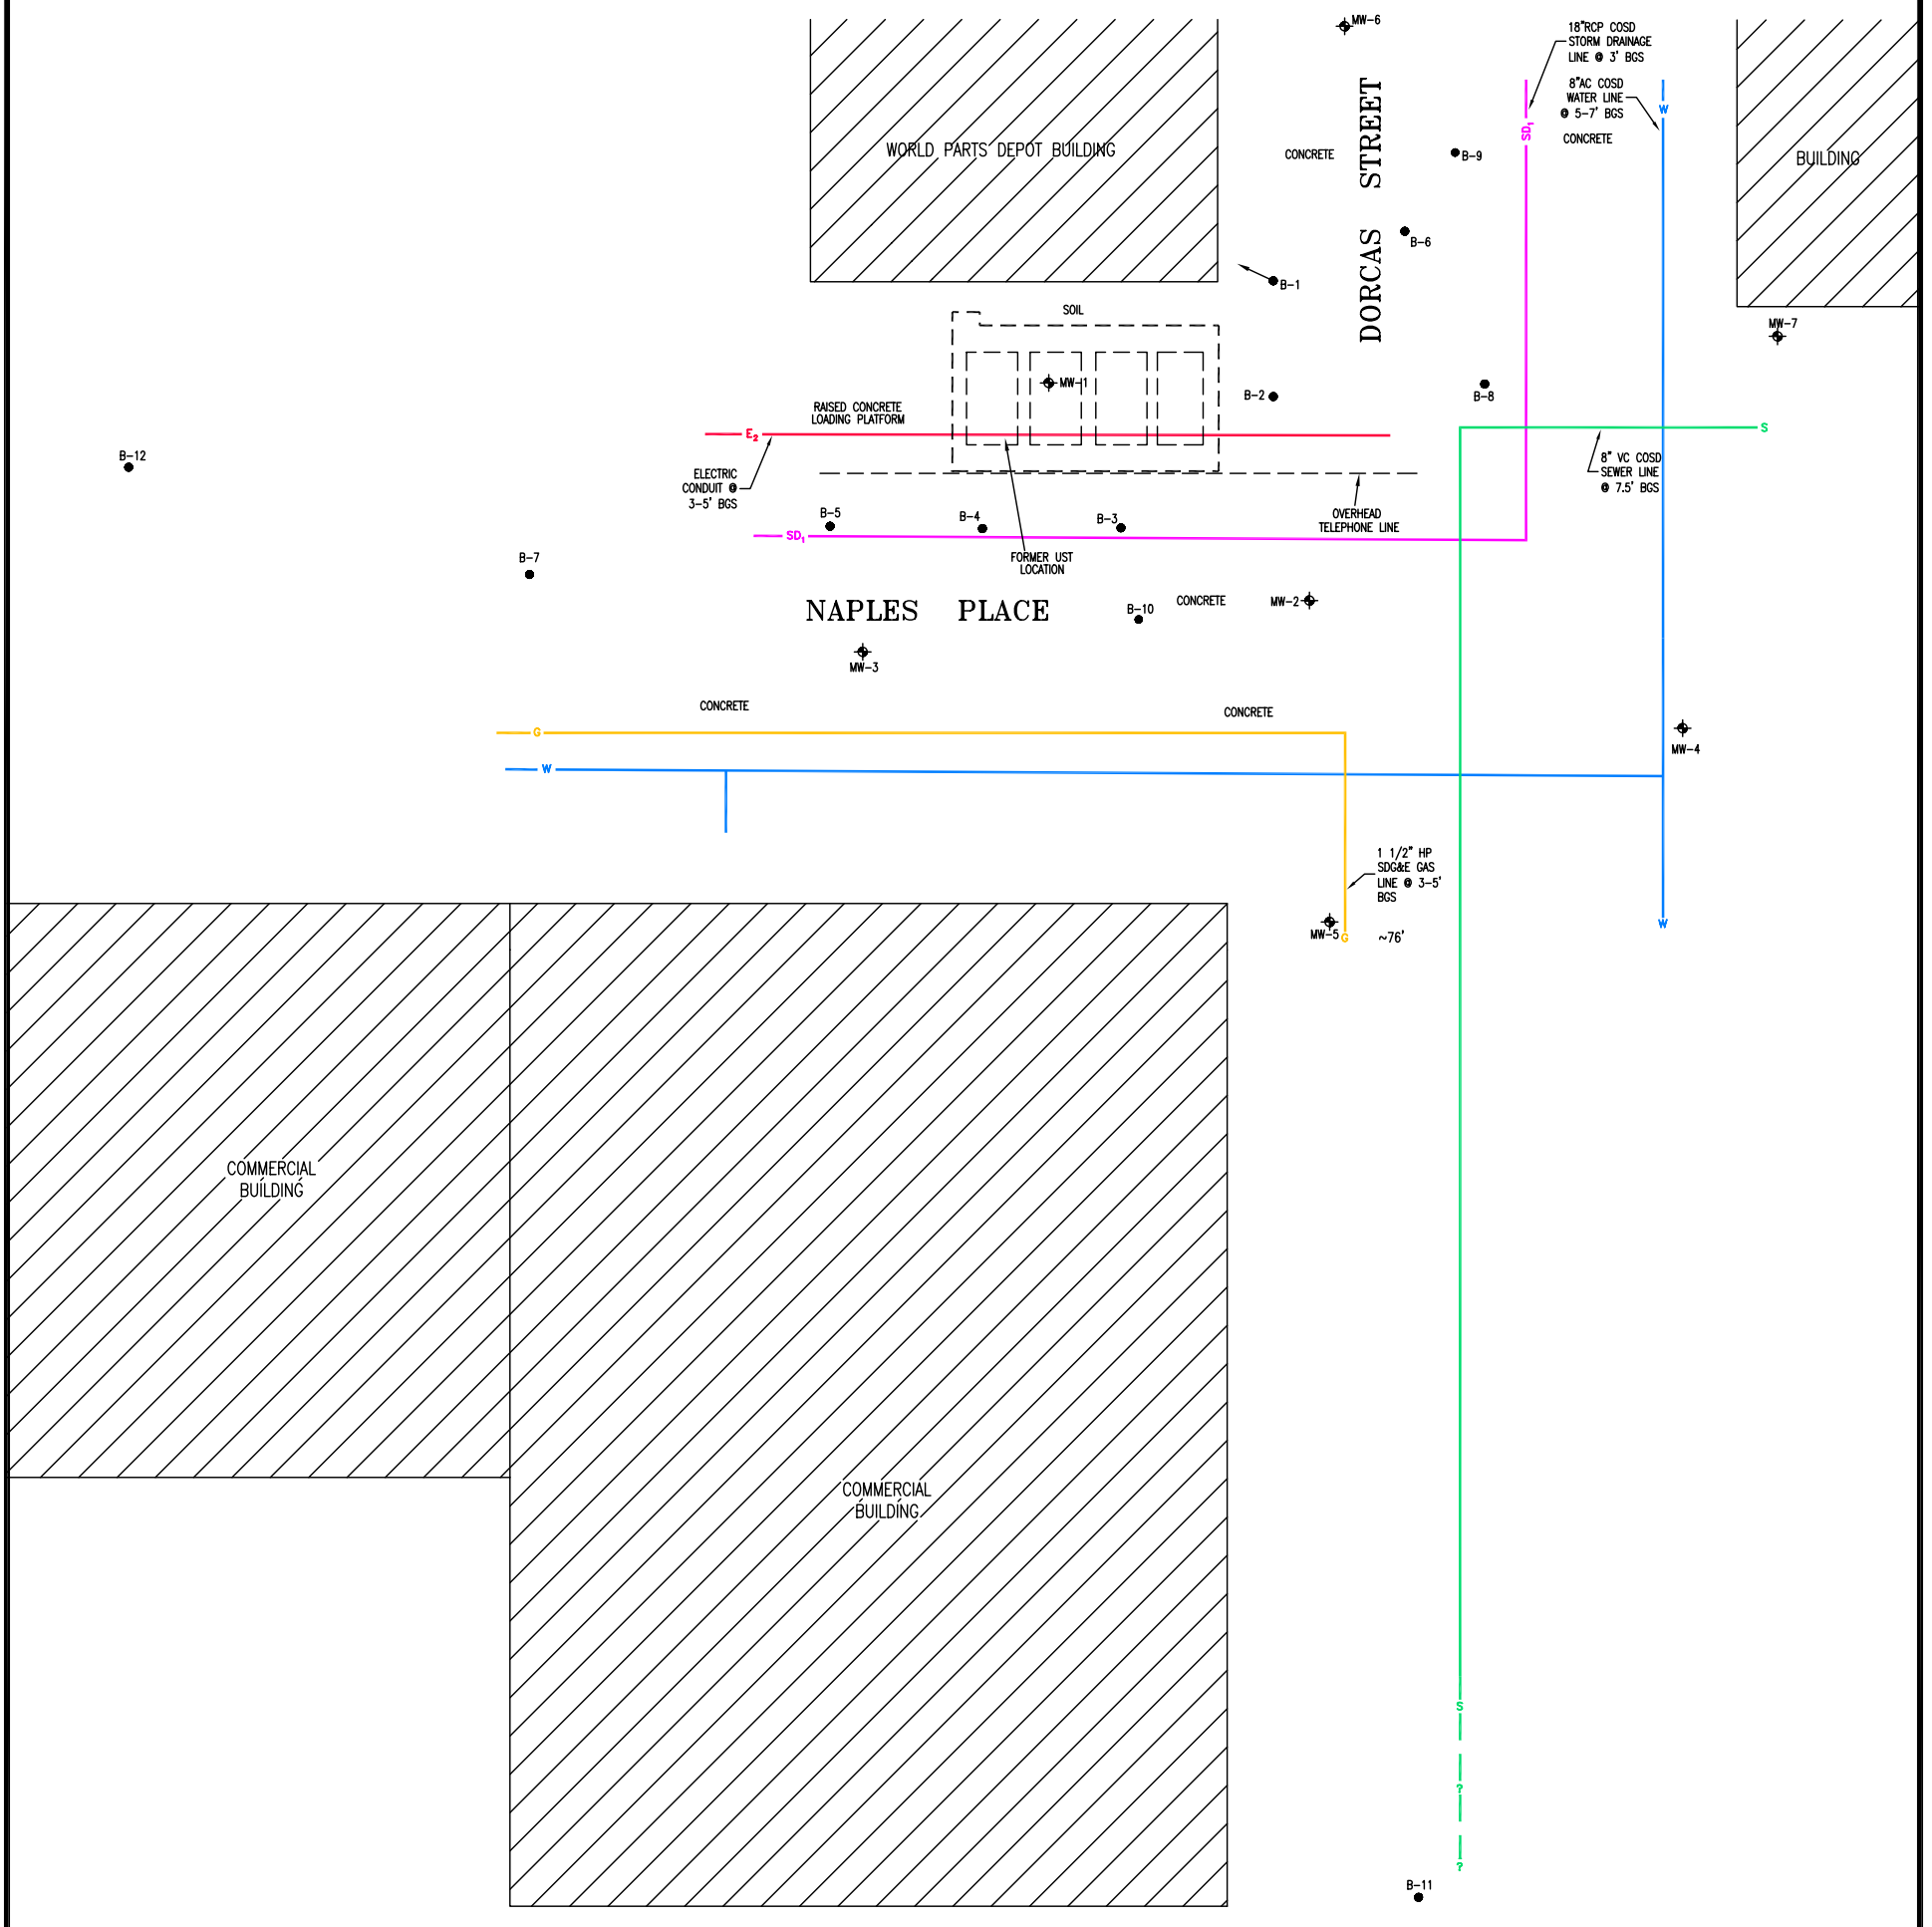

LEGEND:

B-1	ANGLE BORING LOCATION
B-2	SOIL BORING LOCATION
MW-1	GROUNDWATER MONITORING WELL LOCATION
	APPROXIMATE LOCATION OF UST EXCAVATION
	FORMER UST LOCATION
COSD	CITY OF SAN DIEGO
BGS	DEPTH IN FEET BELOW GROUND SURFACE

N

0 15 30

APPROXIMATE SCALE IN FEET

SECOR
INTERNATIONAL INCORPORATED
2655 CAMINO DEL RIO N., SUITE 302
SAN DIEGO, CA. 92108

SITE PLAN

WORLD PARTS DEPOT
4490 NAPLES STREET
SAN DIEGO, CA 92110

CAD FILE: WORLDSP-02	PROJECT No.: 008.04716.010
CAD DATE: 1/31/02	FIGURE: 1