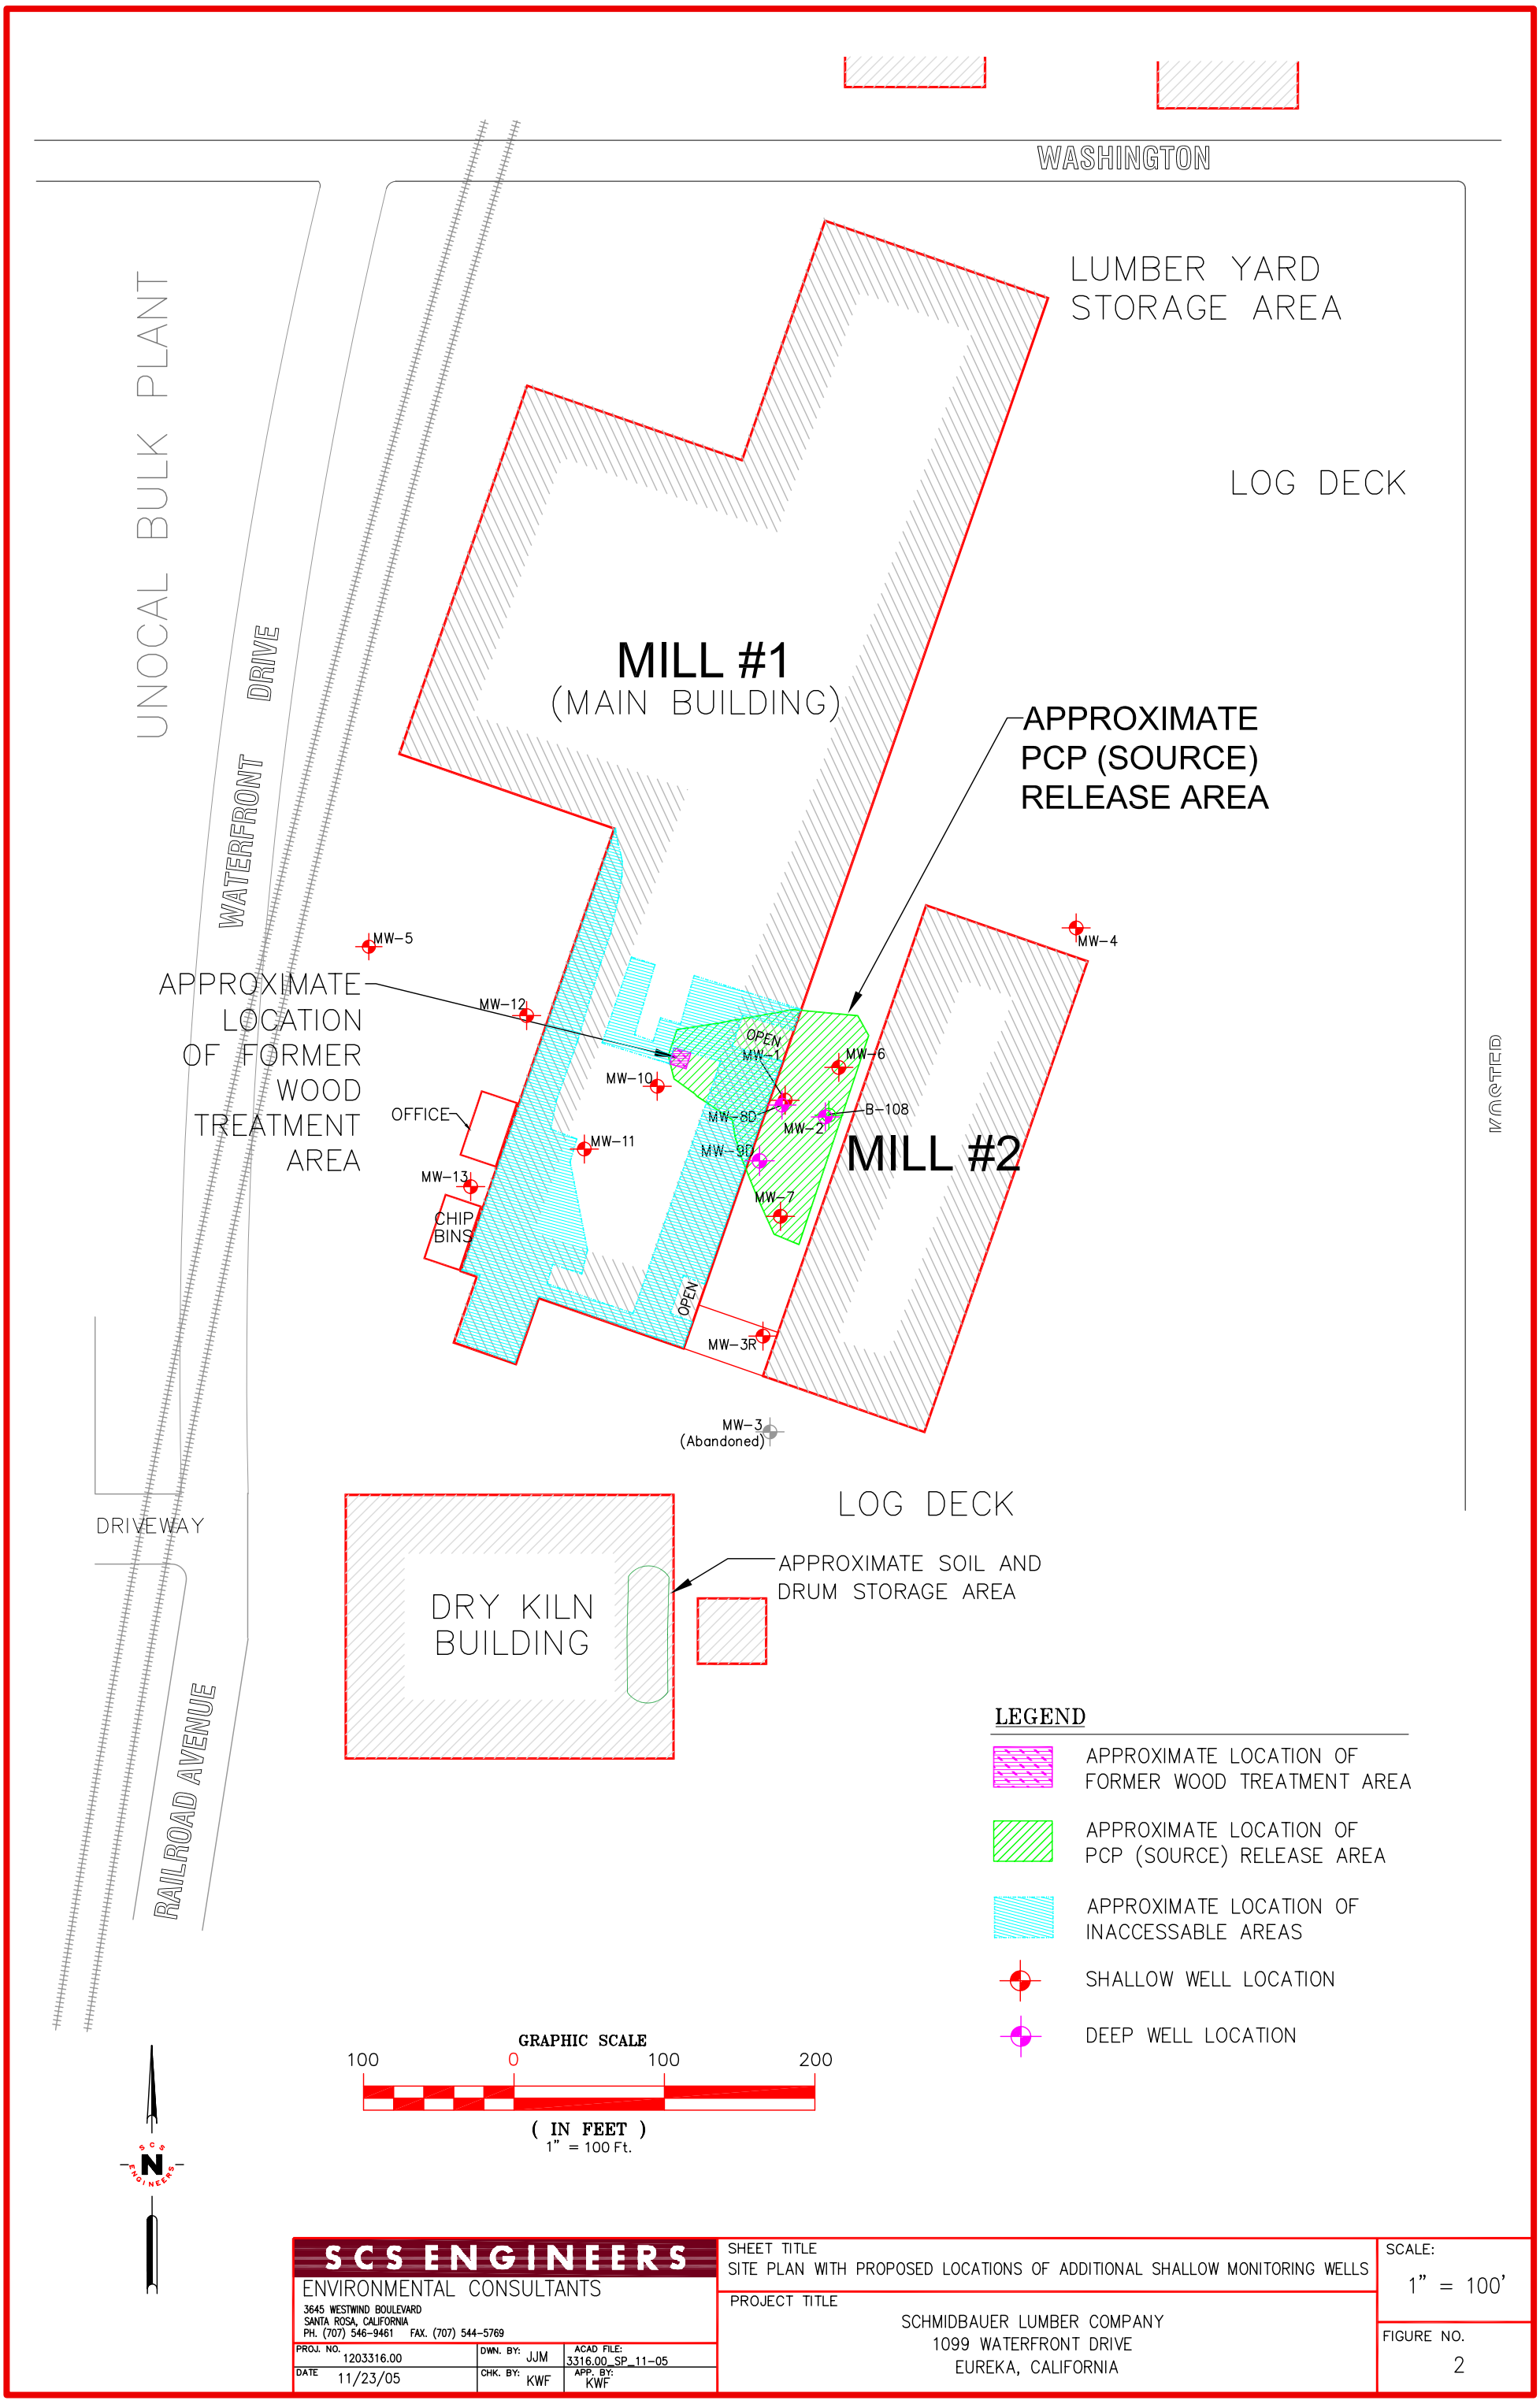

SCS ENGINEERS
ENVIRONMENTAL CONSULTANTS
3645 WESTWIND BOULEVARD
SANTA ROSA, CALIFORNIA
PH. (707) 546-9461 FAX. (707) 544-5769

PROJ. NO. 1203316.00	DWN. BY: JJM	ACAD FILE: 3316.00_SP_11-05
DATE 11/23/05	CHK. BY: KWF	APP. BY: KWF

SHEET TITLE
SITE PLAN WITH PROPOSED LOCATIONS OF ADDITIONAL SHALLOW MONITORING WELLS

PROJECT TITLE
SCHMIDBAUER LUMBER COMPANY
1099 WATERFRONT DRIVE
EUREKA, CALIFORNIA

SCALE:
1" = 100'

FIGURE NO.
2