WELL NO. MW-18

COORDINATES N 2099387.71
E 5799815.15

FIELD ENGINEER B. Sibbett DATE BEGAN 9-7-96
EDITED BY B. Sibbett DATE FINISHED 9-7-96
CHECKED BY P. Copeland GROUND SURFACE EL. 453.8'
PVC ELEVATION 453.09'

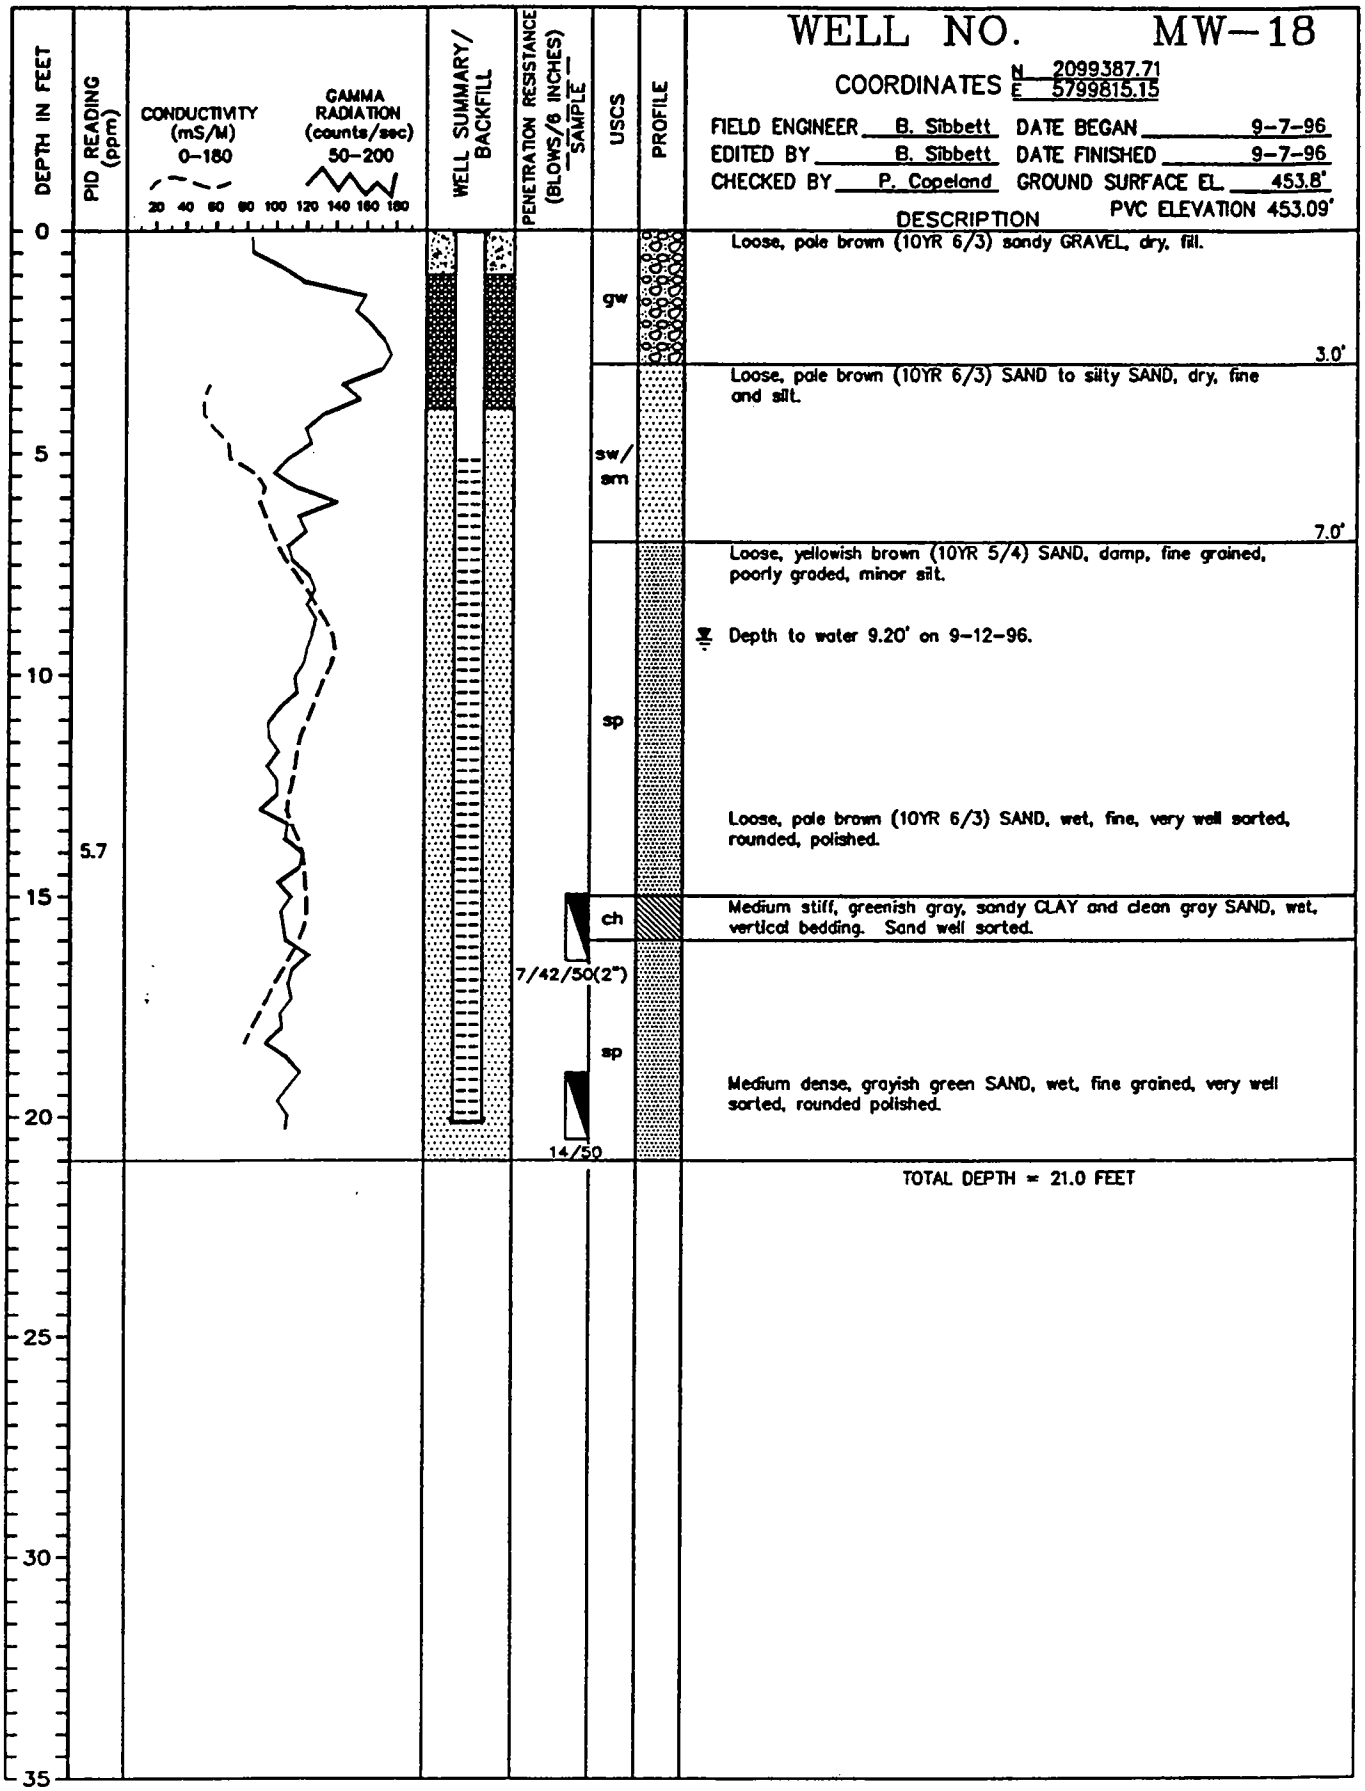

PROJECT NO. 768047-10080100
CLIENT: Vandenberg AFB

SEE LEGEND FOR LOGS AND TEST PITS
FOR EXPLANATION OF SYMBOLS AND TERMS

INTERNATIONAL TECHNOLOGY CORPORATION