WELL NO. BXS-MW-3

COORDINATES N 2099120.12 E 5799995.51

FIELD ENGINEER B. Sanchez DATE BEGAN 7-23-91

EDITED BY _____ DATE FINISHED 7-23-91

CHECKED BY _____ GROUND SURFACE EL. 453.3'

PVC ELEV. 452.99'

U.S. BUREAU OF RECLAMATION LOG

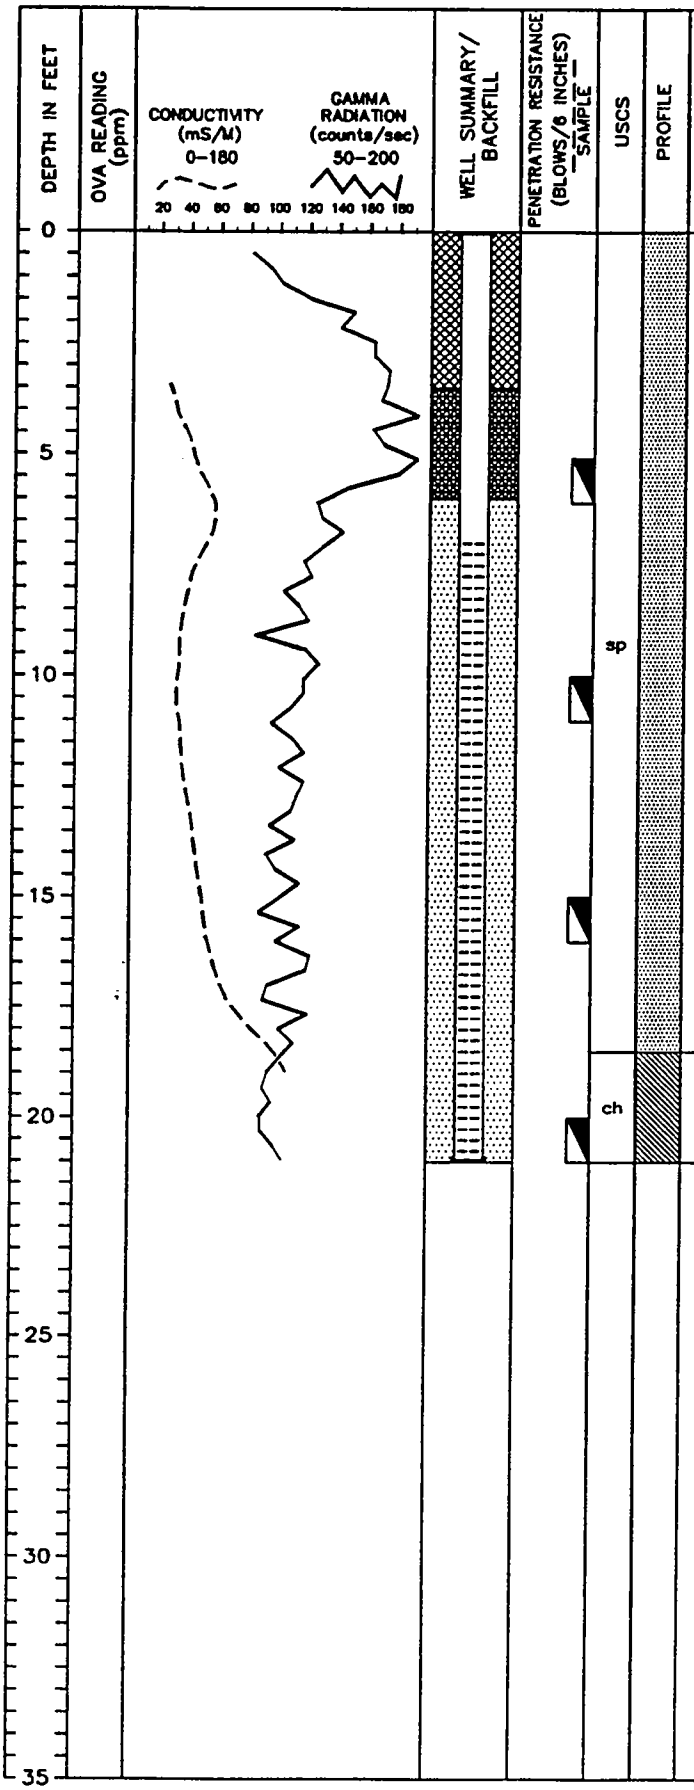

DESCRIPTION

0.0-18.5 ft. Poorly Graded sand (SP): about 100% predominantly fine sand with trace of low plastic fines; brown with some yellow stains from about 3.0 ft; dry to damp; no reaction with HCl

Depth to water 5.94' on 9-11-96.

18.5'

18.5-21.0 ft. Fat Clay (CH): about 100% high plastic fines with trace of fine sand; brown and gray; damp.

PROJECT NO. 768047-10060100
CLIENT: Vandenberg AFB

SEE LEGEND FOR LOGS AND TEST PITS FOR EXPLANATION OF SYMBOLS AND TERMS

INTERNATIONAL TECHNOLOGY CORPORATION