WELL NO. MW-13

COORDINATES N 2099339.91 E 5800060.10

FIELD ENGINEER B. Sibbett DATE BEGAN 9-5-96

EDITED BY B. Sibbett DATE FINISHED 9-5-96

CHECKED BY P. Copeland GROUND SURFACE EL. 454.06'

PVC EL. 456.41'

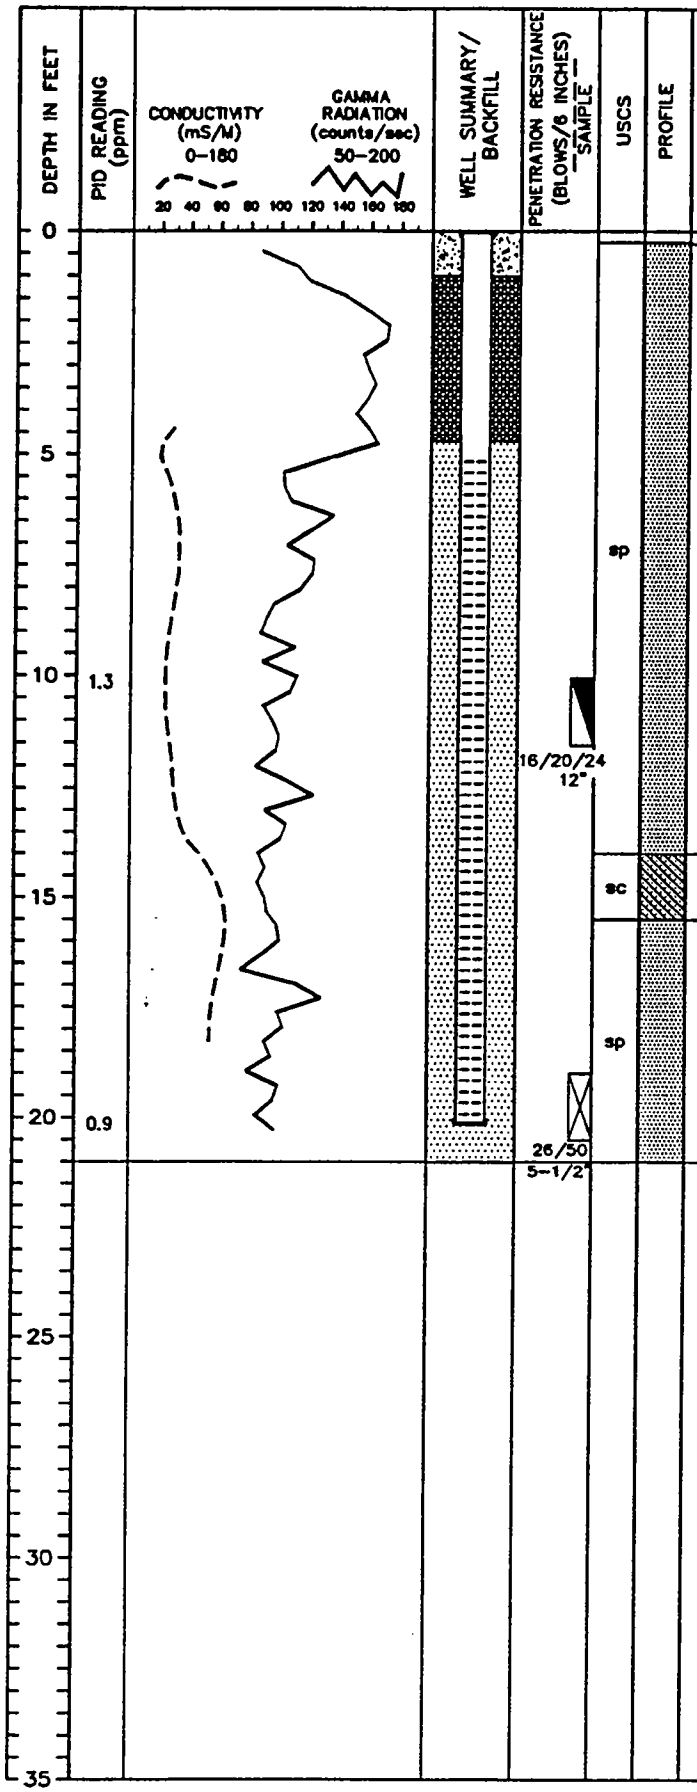

Depth	DESCRIPTION
0.25'	Black, 3" of asphalt pavement.
	SAND, fine grained.
	Depth to water 7.66' on 9-13-96.
	Medium loose, yellowish brown (10YR 5/4) SAND, wet, fine grained, very well sorted, rounded, polished grains.
	Medium loose, grayish brown (10YR 5/2) SAND, wet, fine grained, very well sorted.
14.0'	Stiff, grayish brown (2.5Y 5/3) clayey SAND, fine grained to silty clayey SAND. (Projected from boring SB-4).
15.5'	Medium dense, grayish brown (2.5Y 5/2) SAND, wet, fine grained, very well sorted. Polished rounded grains, trace silt.
	TOTAL DEPTH = 21.0 FEET

PROJECT NO. 768047-10080100
CLIENT: Vandenberg AFB

SEE LEGEND FOR LOGS AND TEST PITS FOR EXPLANATION OF SYMBOLS AND TERMS

INTERNATIONAL TECHNOLOGY CORPORATION