PROJECT NO.: 20-0948	DATE DRILLED: August 19, 2005
LOCATION: Former 76 Station 0353	LOGGED BY: R. Ponce/S. Owens
200 South Central Avenue	APPROVED BY: J. Nordenstam R.G.
Glendale, California	DRILLING CO./RIG: Cascade/CME-85

DRILLING METHOD: 8-inch Diameter Hollow Stem Auger
SAMPLER TYPE: NA
TOTAL DEPTH: 15.0 feet DEPTH TO WATER: NA

BLOWS PER 6 INCHES	PID (ppmv)	SAMPLE	DEPTH (feet below grade)	DESCRIPTION	USCS	GRAPHIC LOG
			0	Hand-Augered to 5 feet. No Soil Samples Collected		
			5			
			10			
			15			
			20			
			25			
			30			
			35			
			40			

WELL CONSTRUCTION DETAIL

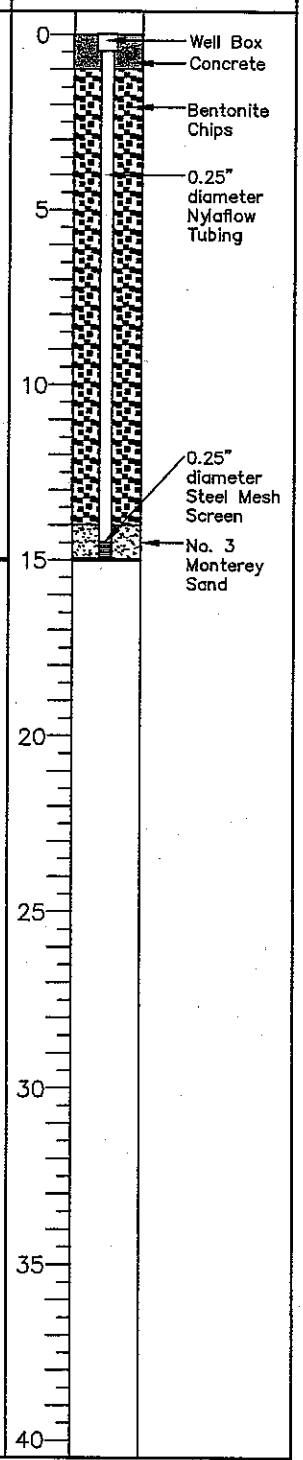

TRC

LOG OF EXPLORATORY BORING

SG-3

L:\Graphics\ProjectsByNumber\20-xxxx\20-0800_\20-0948_76#0353\Boring Logs\SG-3.dwg Aug 26, 2005 - 11:05am lwinters