WELL NO. MW-14

COORDINATES N 2099629.04
E 5800039.25

FIELD ENGINEER B. Sibbett DATE BEGAN 9-6-96
EDITED BY B. Sibbett DATE FINISHED 9-6-96
CHECKED BY P. Copeland GROUND SURFACE EL. 455.0'
PVC ELEVATION 454.52'

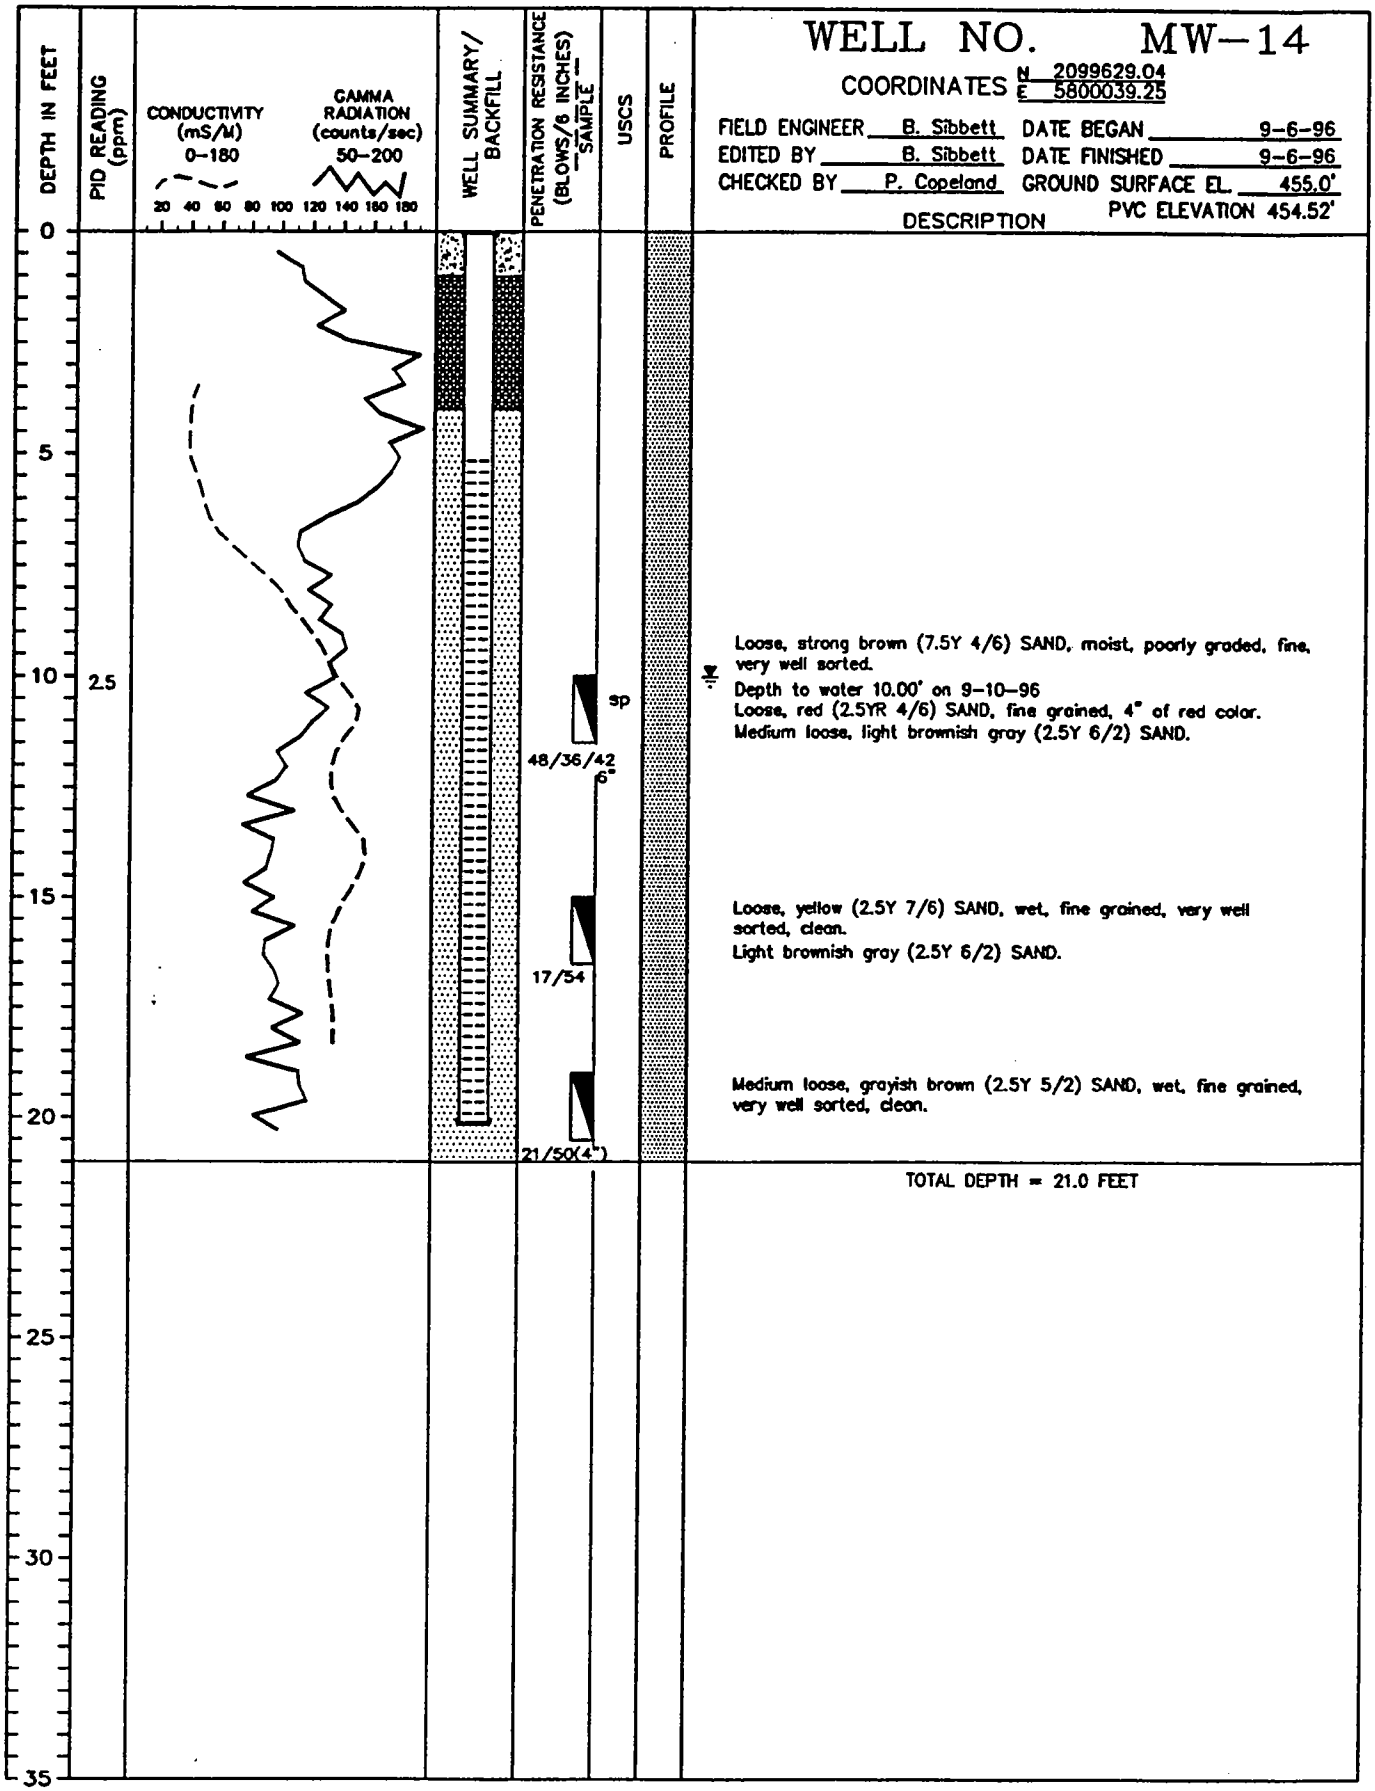

DESCRIPTION

Loose, strong brown (7.5Y 4/6) SAND, moist, poorly graded, fine, very well sorted.

Depth to water 10.00' on 9-10-96

Loose, red (2.5YR 4/6) SAND, fine grained, 4" of red color.

Medium loose, light brownish gray (2.5Y 6/2) SAND.

Loose, yellow (2.5Y 7/6) SAND, wet, fine grained, very well sorted, clean.

Light brownish gray (2.5Y 6/2) SAND.

Medium loose, grayish brown (2.5Y 5/2) SAND, wet, fine grained, very well sorted, clean.

TOTAL DEPTH = 21.0 FEET

PROJECT NO. 768047-10080100
CLIENT: Vandenberg AFB

SEE LEGEND FOR LOGS AND TEST PITS FOR EXPLANATION OF SYMBOLS AND TERMS

INTERNATIONAL TECHNOLOGY CORPORATION