**NO BORING LOG AVAILABLE**
**SEE WELL CONSTRUCTION DIAGRAM**

JACOBS ENGINEERING

# ABOVEGROUND MONITORING WELL COMPLETION DIAGRAM

| | | |
|---|---|---|
| Project Name: Vandenberg AFB | Project No.: 01-K786-01 | Well No. 11669-MW-8 |
| OU No.: 2 Site No.: 20 UST | Top of Well Casing El.: 430.01 MSL | Date Installed: 05/05/97 |
| Drilling Contractor: Tri-County Drilling, Inc. | Datum: Ground Surface for Depth Measurements | Geologist: D. Peeler |

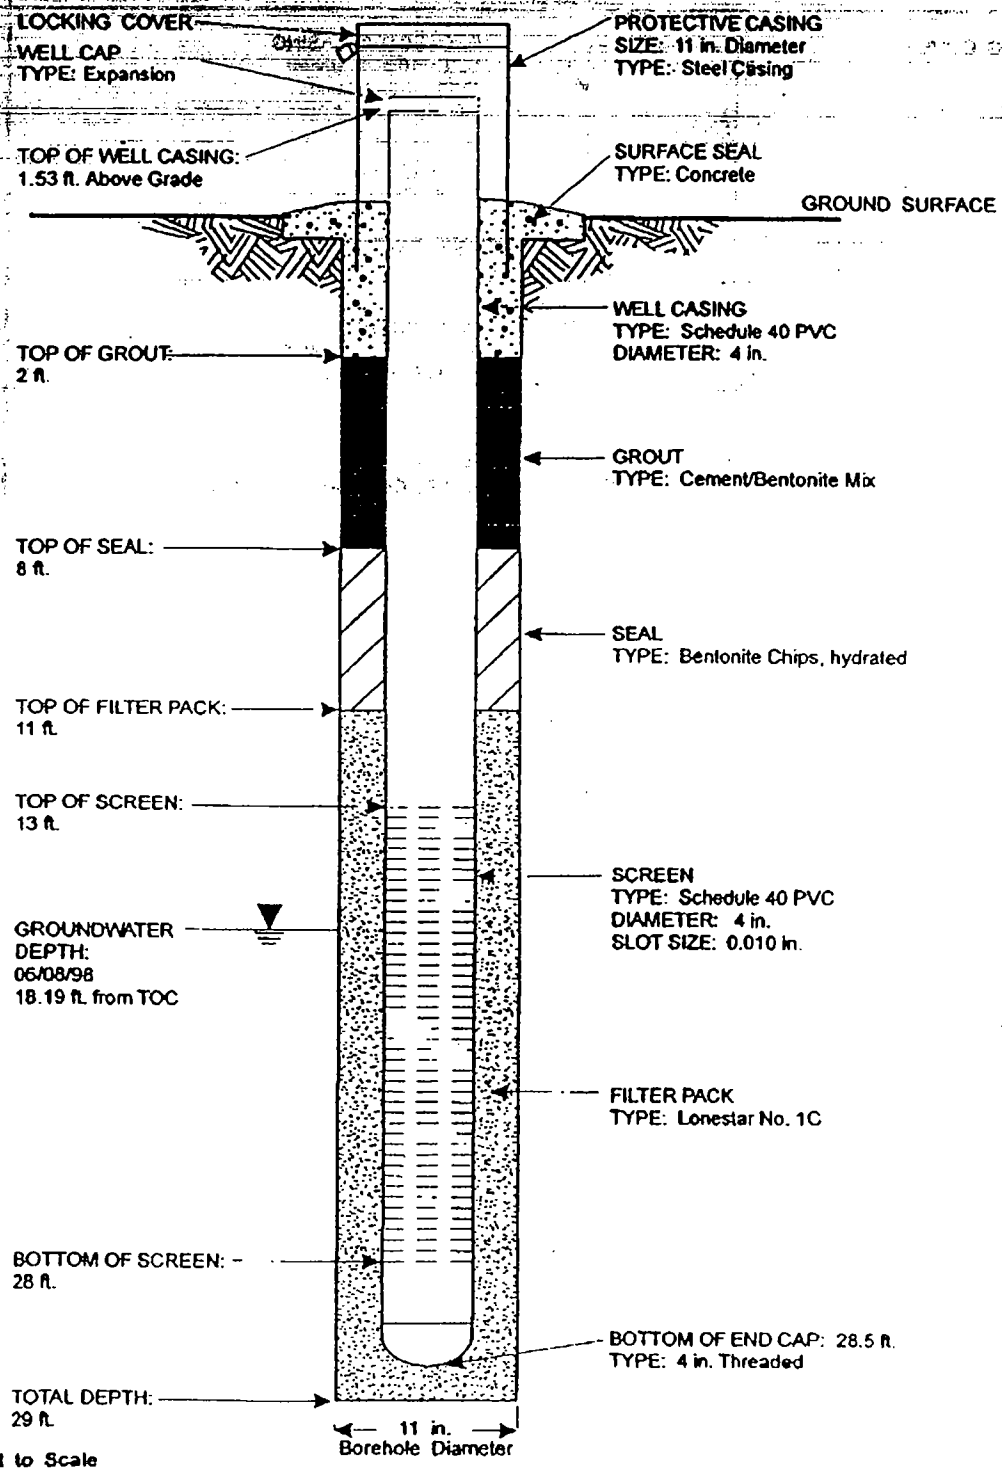


NOTE: Not to Scale

11669MW8.CDR 06/19/98