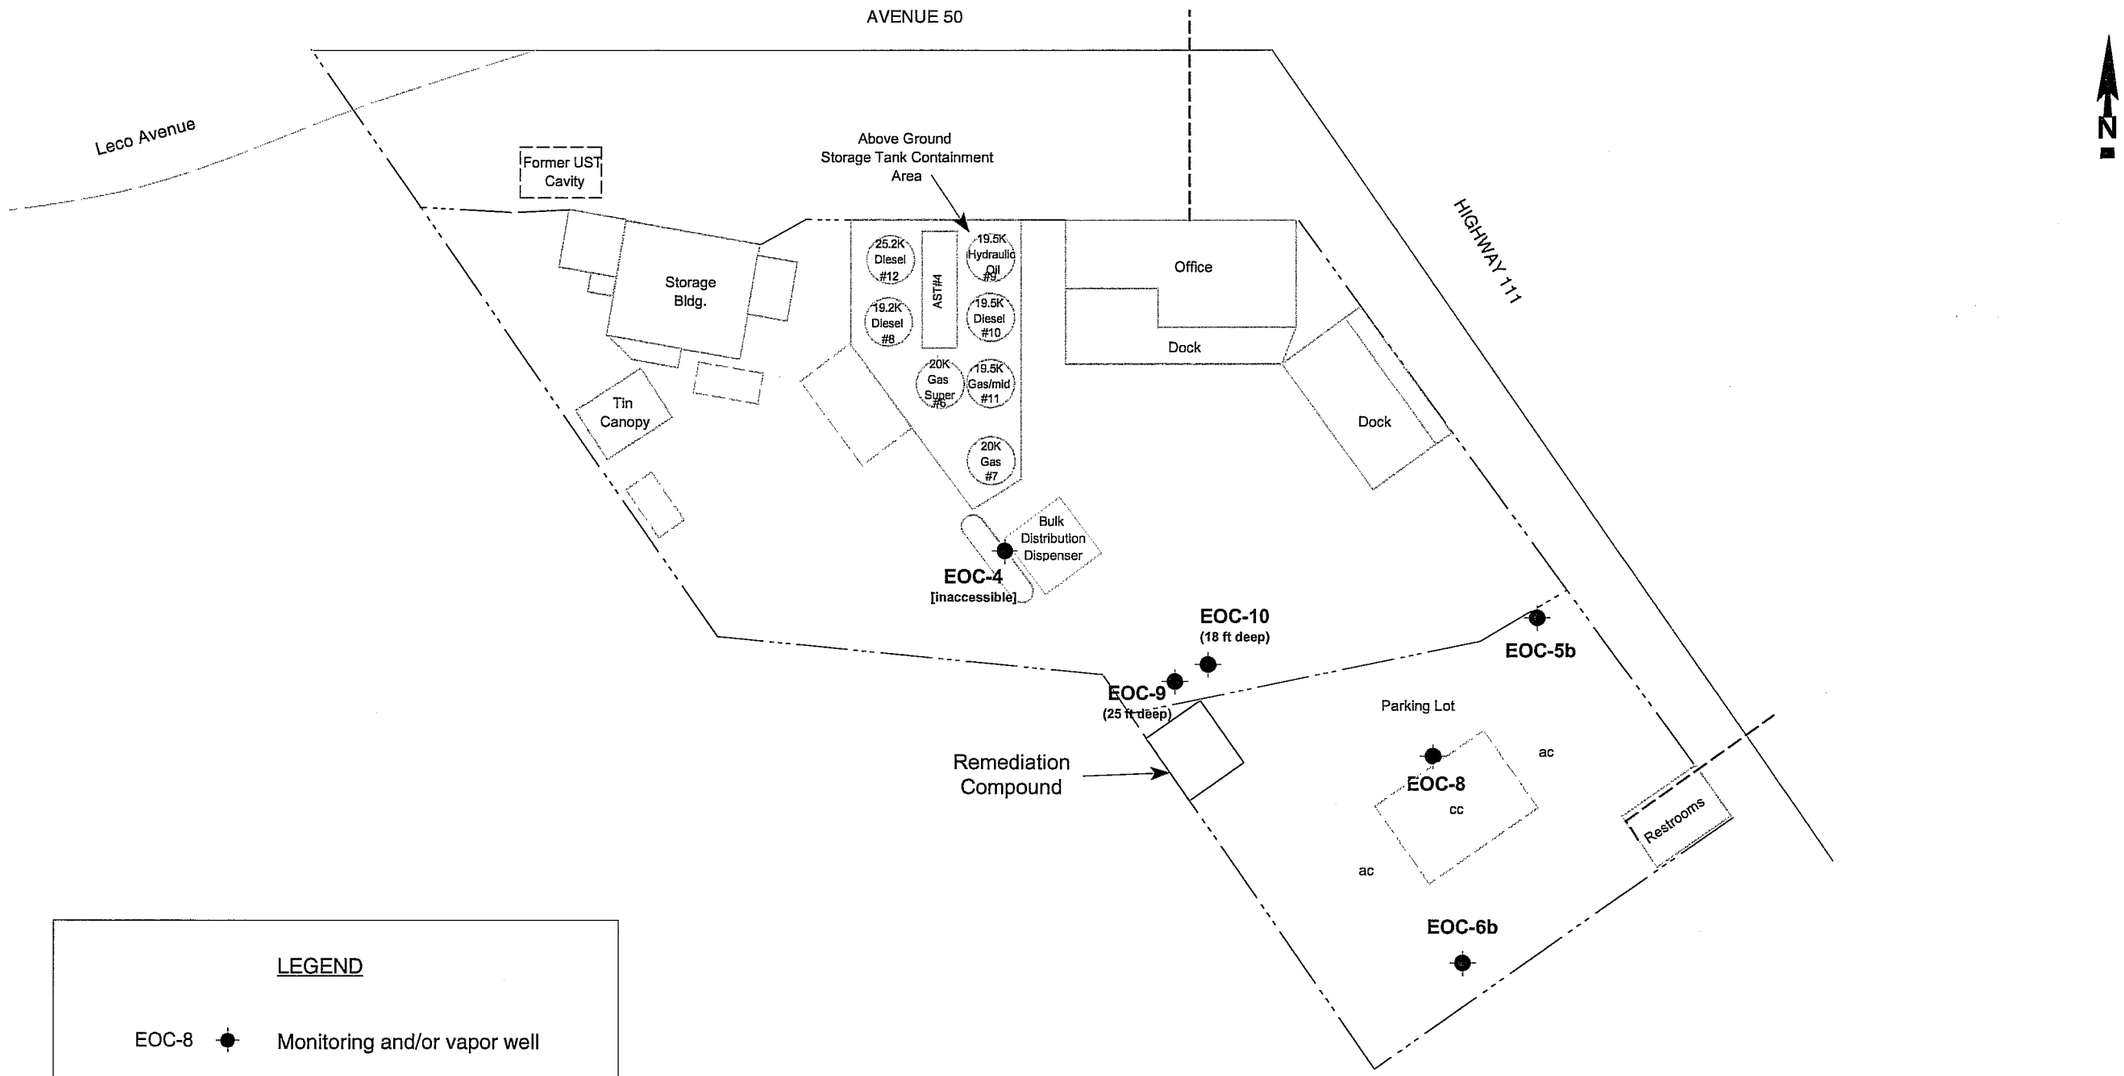

LEGEND

EOC-8 ●	Monitoring and/or vapor well
- - - - - -	Sewer line (approx.)
—·—·—	Property boundary
-·-·-·-	Conveyance piping (connecting vapor extraction wells to VES)

SCALE

0 40 80

(FEET)

All locations and dimensions approximate

drw date: 5-17-05

SITE PLAN

Escher Oil Company Site
85-119 Avenue 50
Coachella, California

KAHL
ENVIRONMENTAL SERVICES

Project: 04-1655

Figure: 1